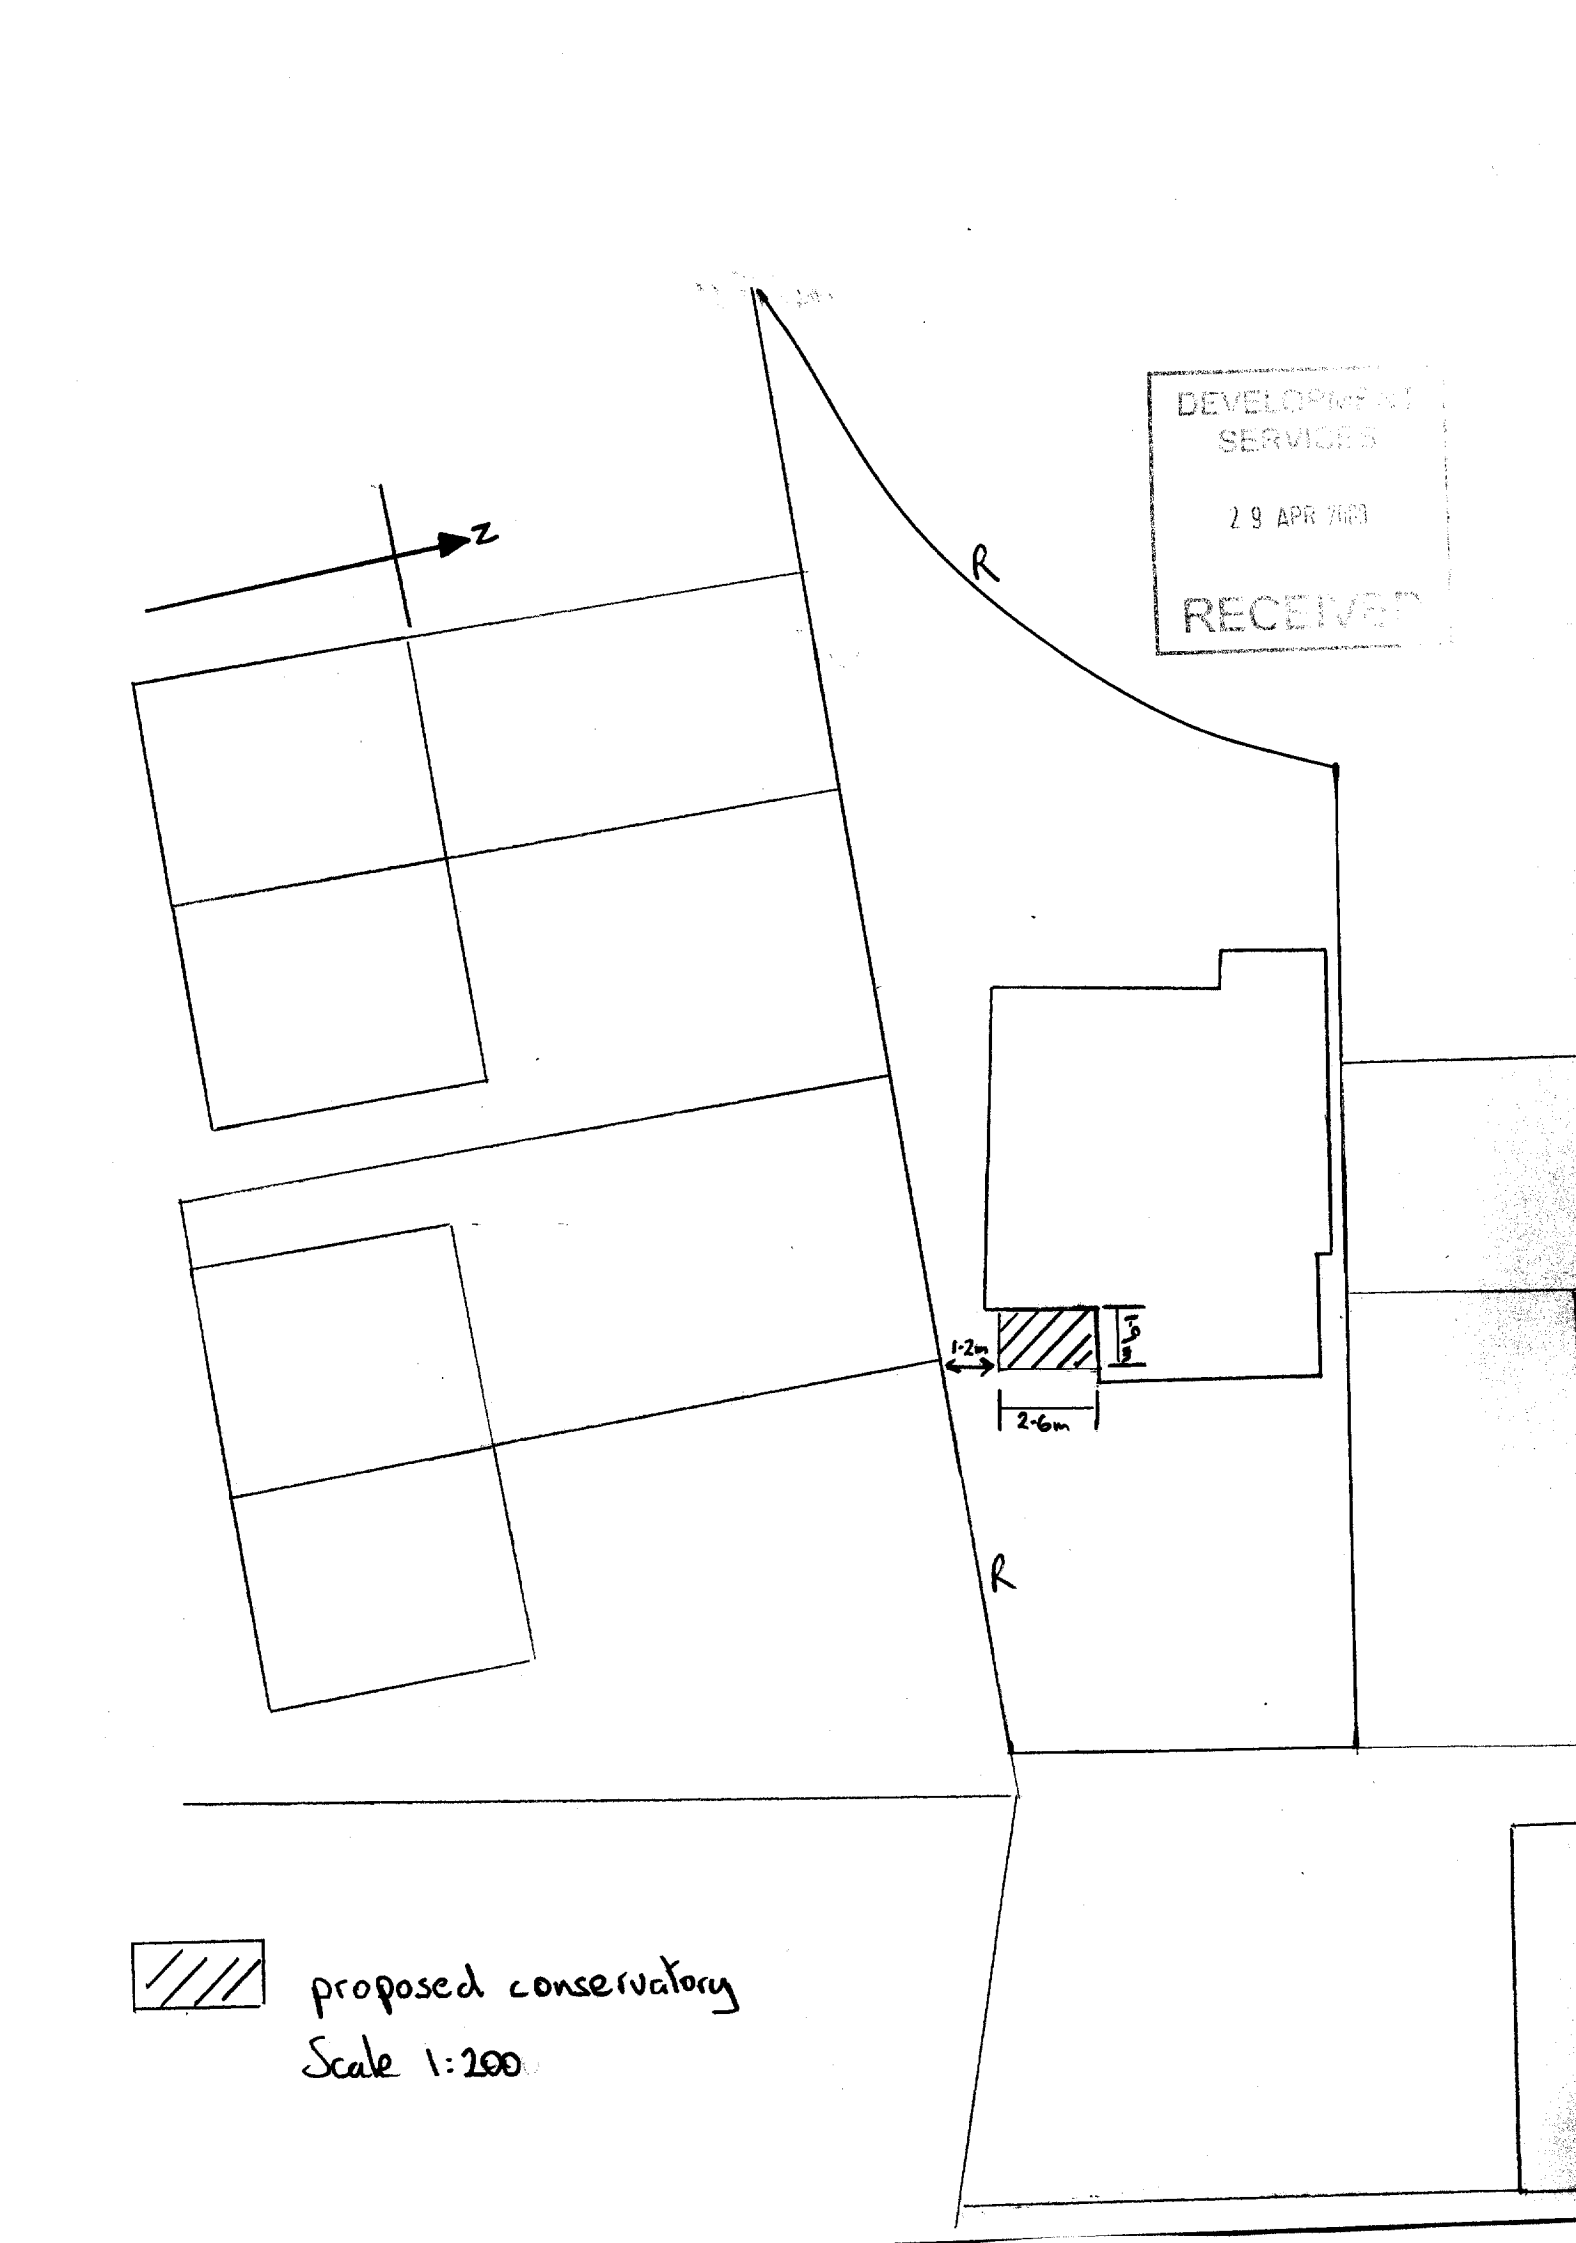
DEVELOPMENT SERVICES
29 APR 2013
RECEIVED
N
R
R
1·2m
2·6m
proposed conservatory
Scale 1:200