Martin S Dennis
Architectural Technician
10 Wesley Close
Sapcote LE9 4HY

Tel 01455 272275


Proposed 2 Storey
Side Extension
50 Princess Road
Hinckley


For Mr. S. Gregory

scale 1:50
date 19/6/08
dwg no M1127/1


PP-00501933

DEVELOPMENT SERVICES
15 JUL 2008
RECEIVED

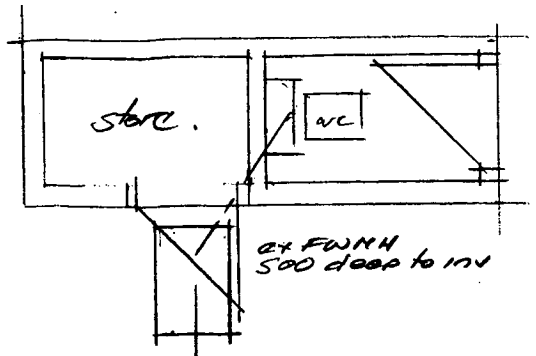

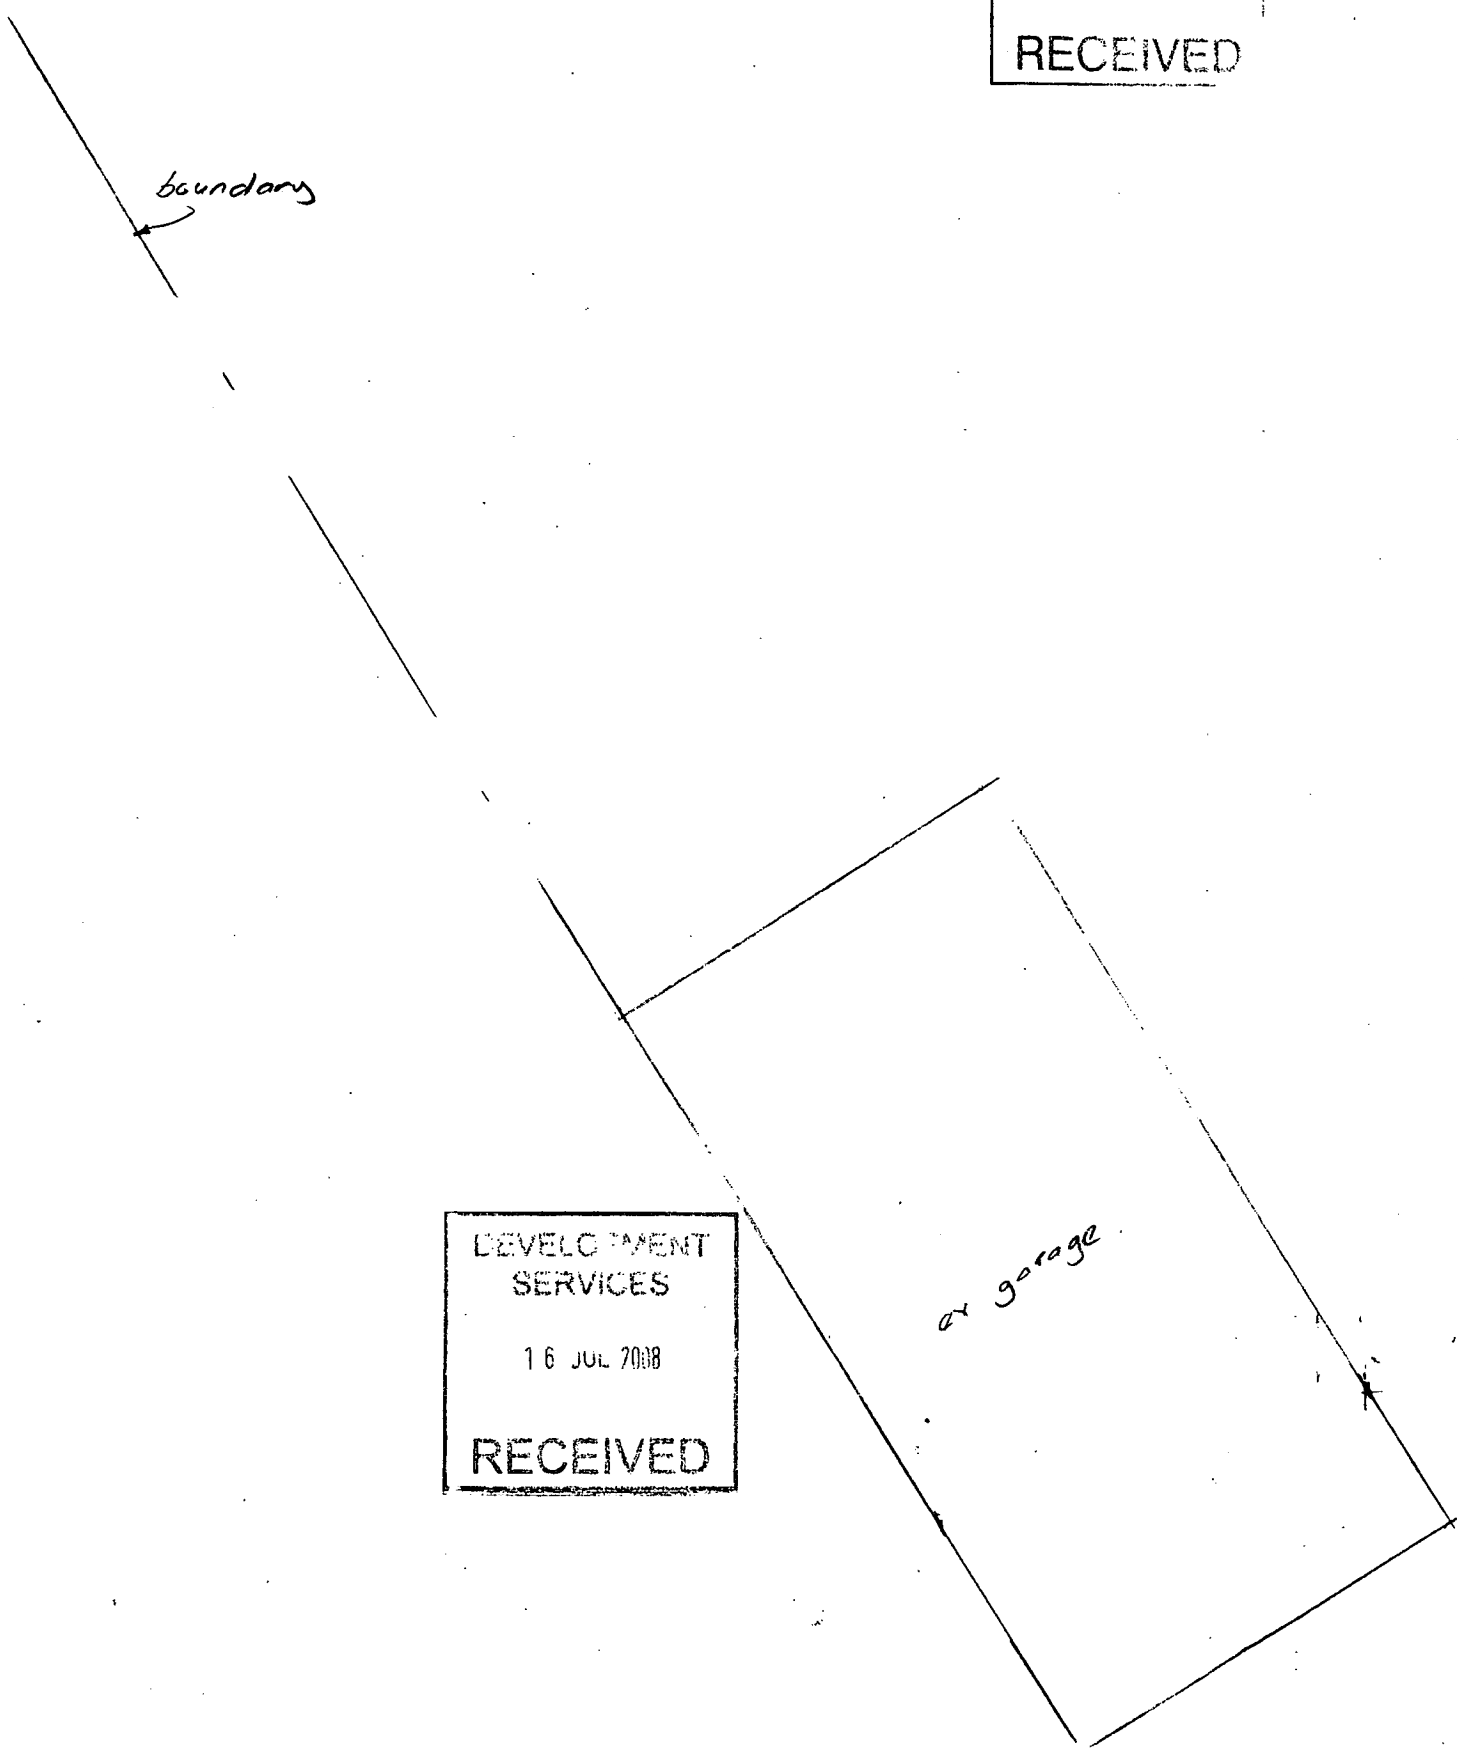

DEVELOPMENT SERVICES
16 JUL 2008
RECEIVED

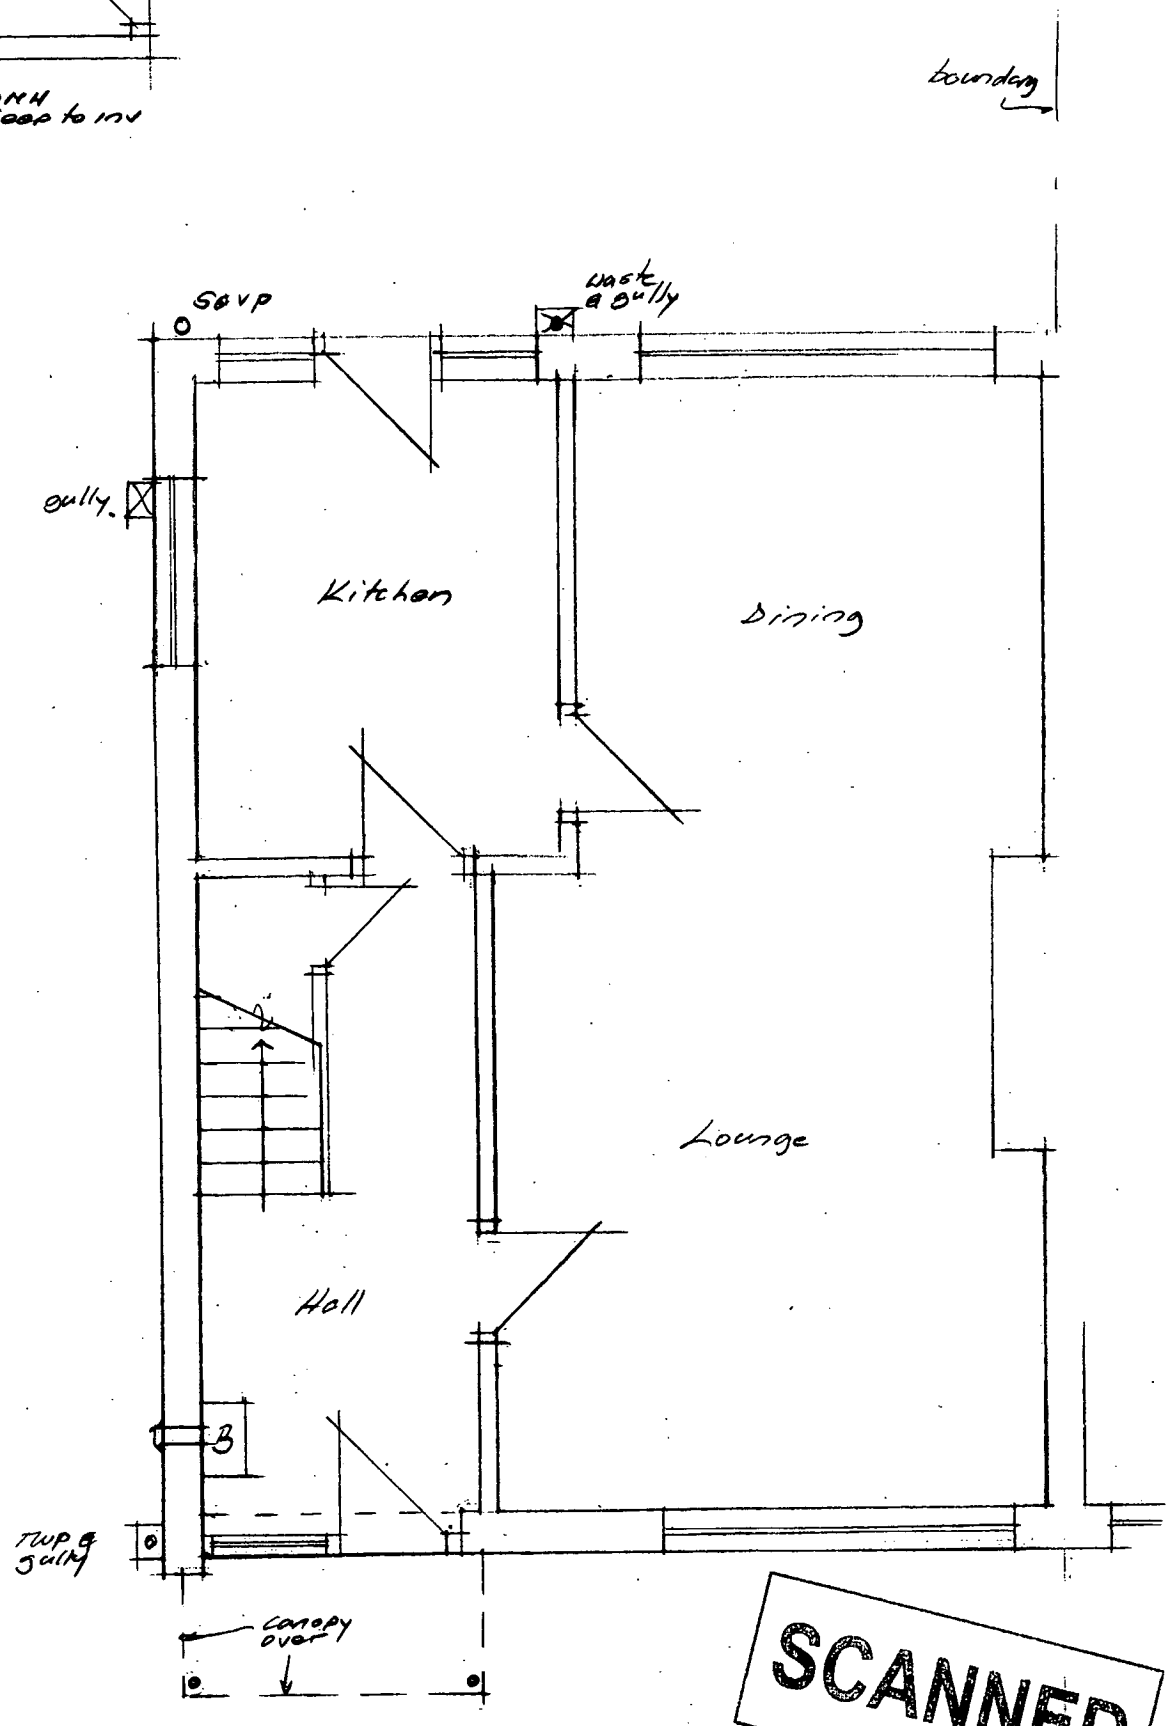

SCANNED