

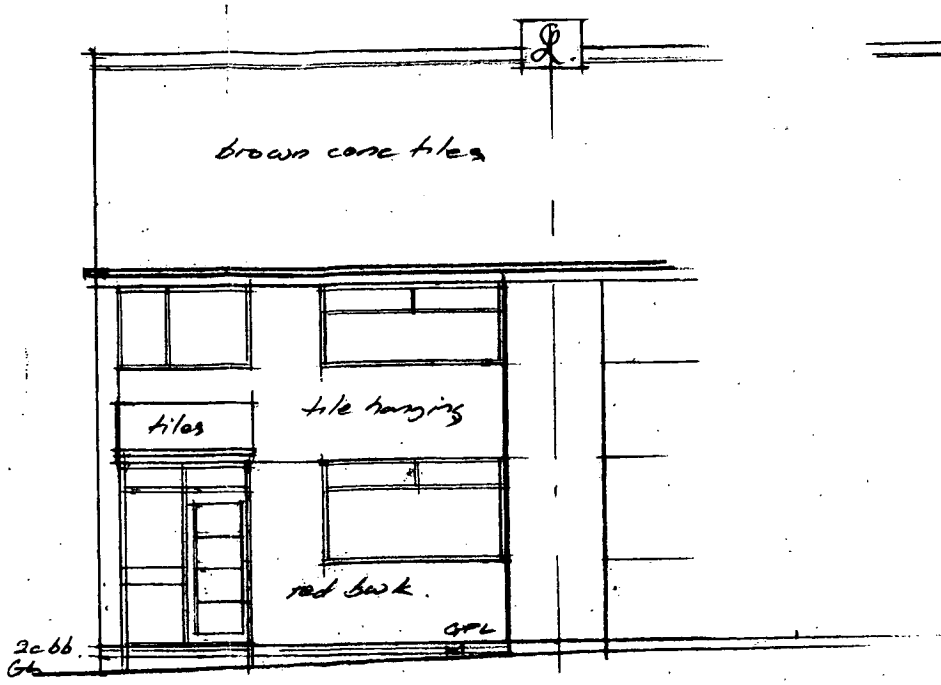



Existing Front

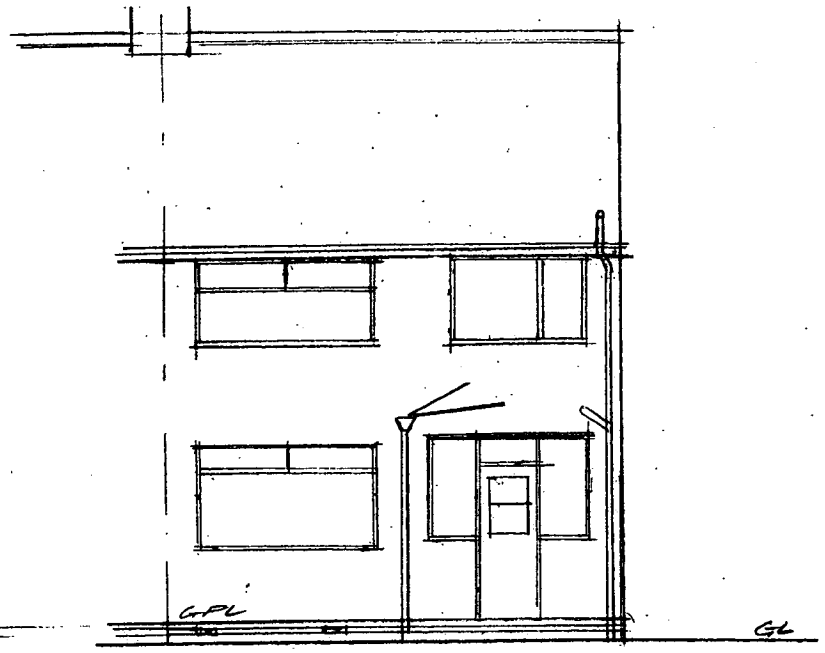

Existing Rear

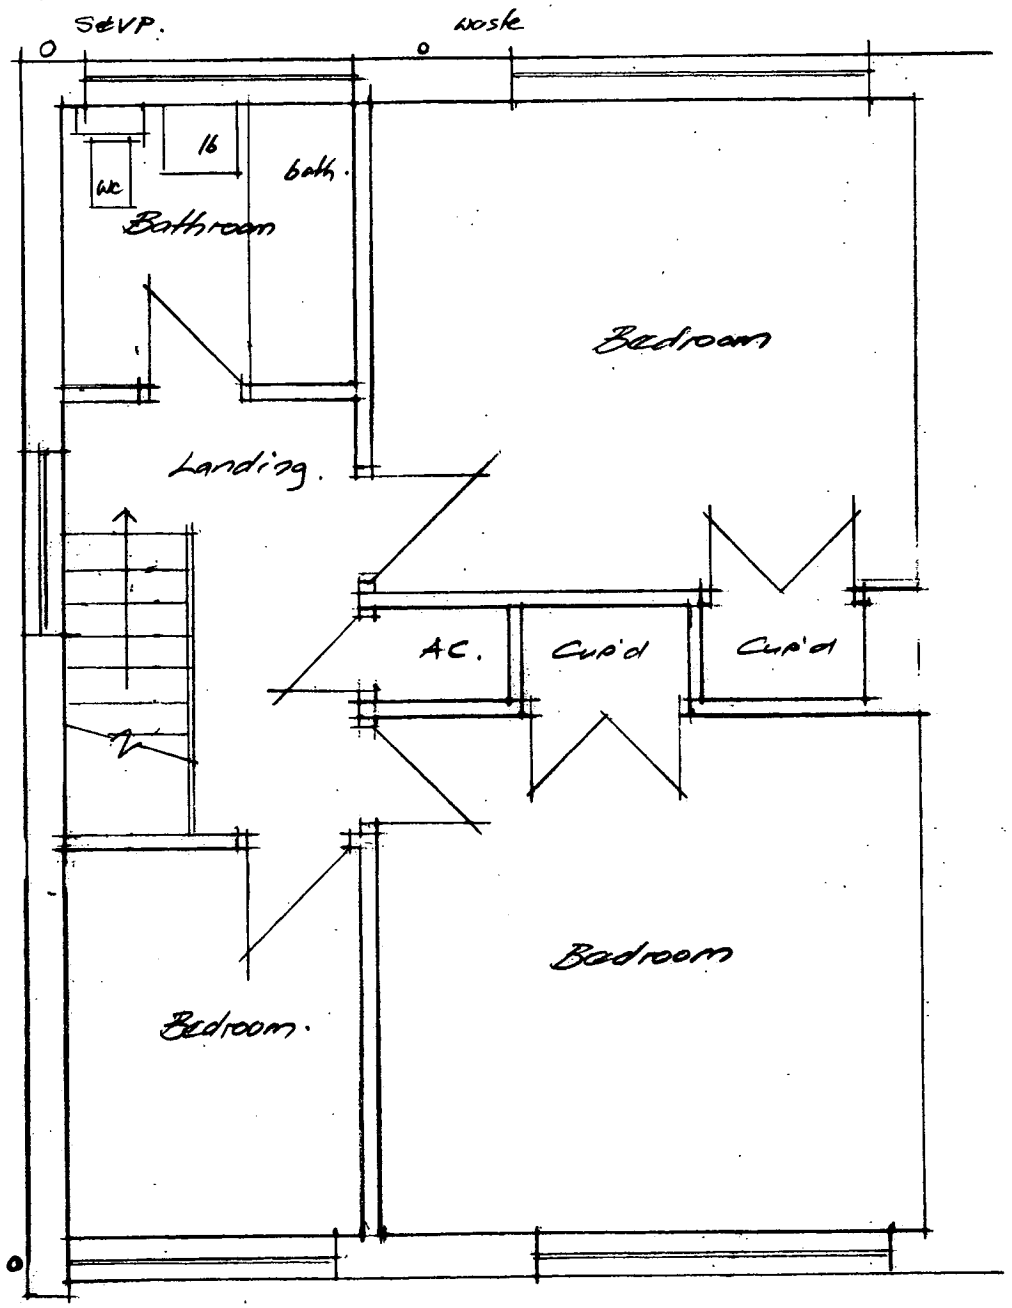

First Floor (existing)

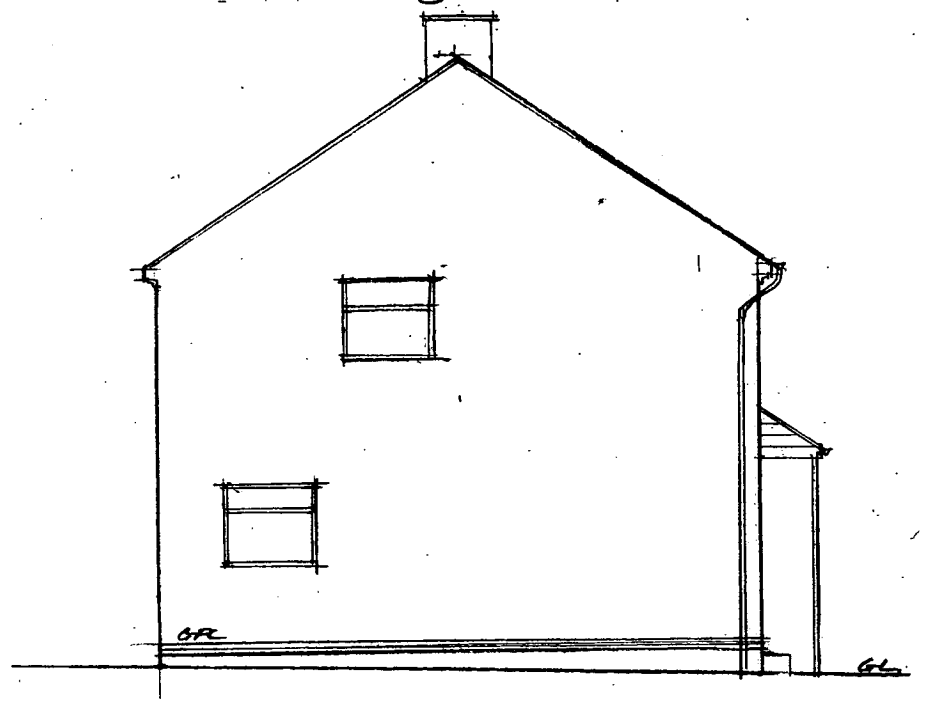

Existing Side.

16 JUL 2008
RECEIVED

DEVELOPMENT SERVICES
15 JUL 2008
RECEIVED

SCANNED

RP-00501933

Martin S Dennis
Architectural Technician
10 Wesley Close
Sapcote LE9 4HY
Tel 01455 272275

scale 1:100 & 1:50
date 19/6/08
drg no M1127/2

Proposed Storey Side Extension
60 Princess Road
Hinckley

For Mr S Gregory