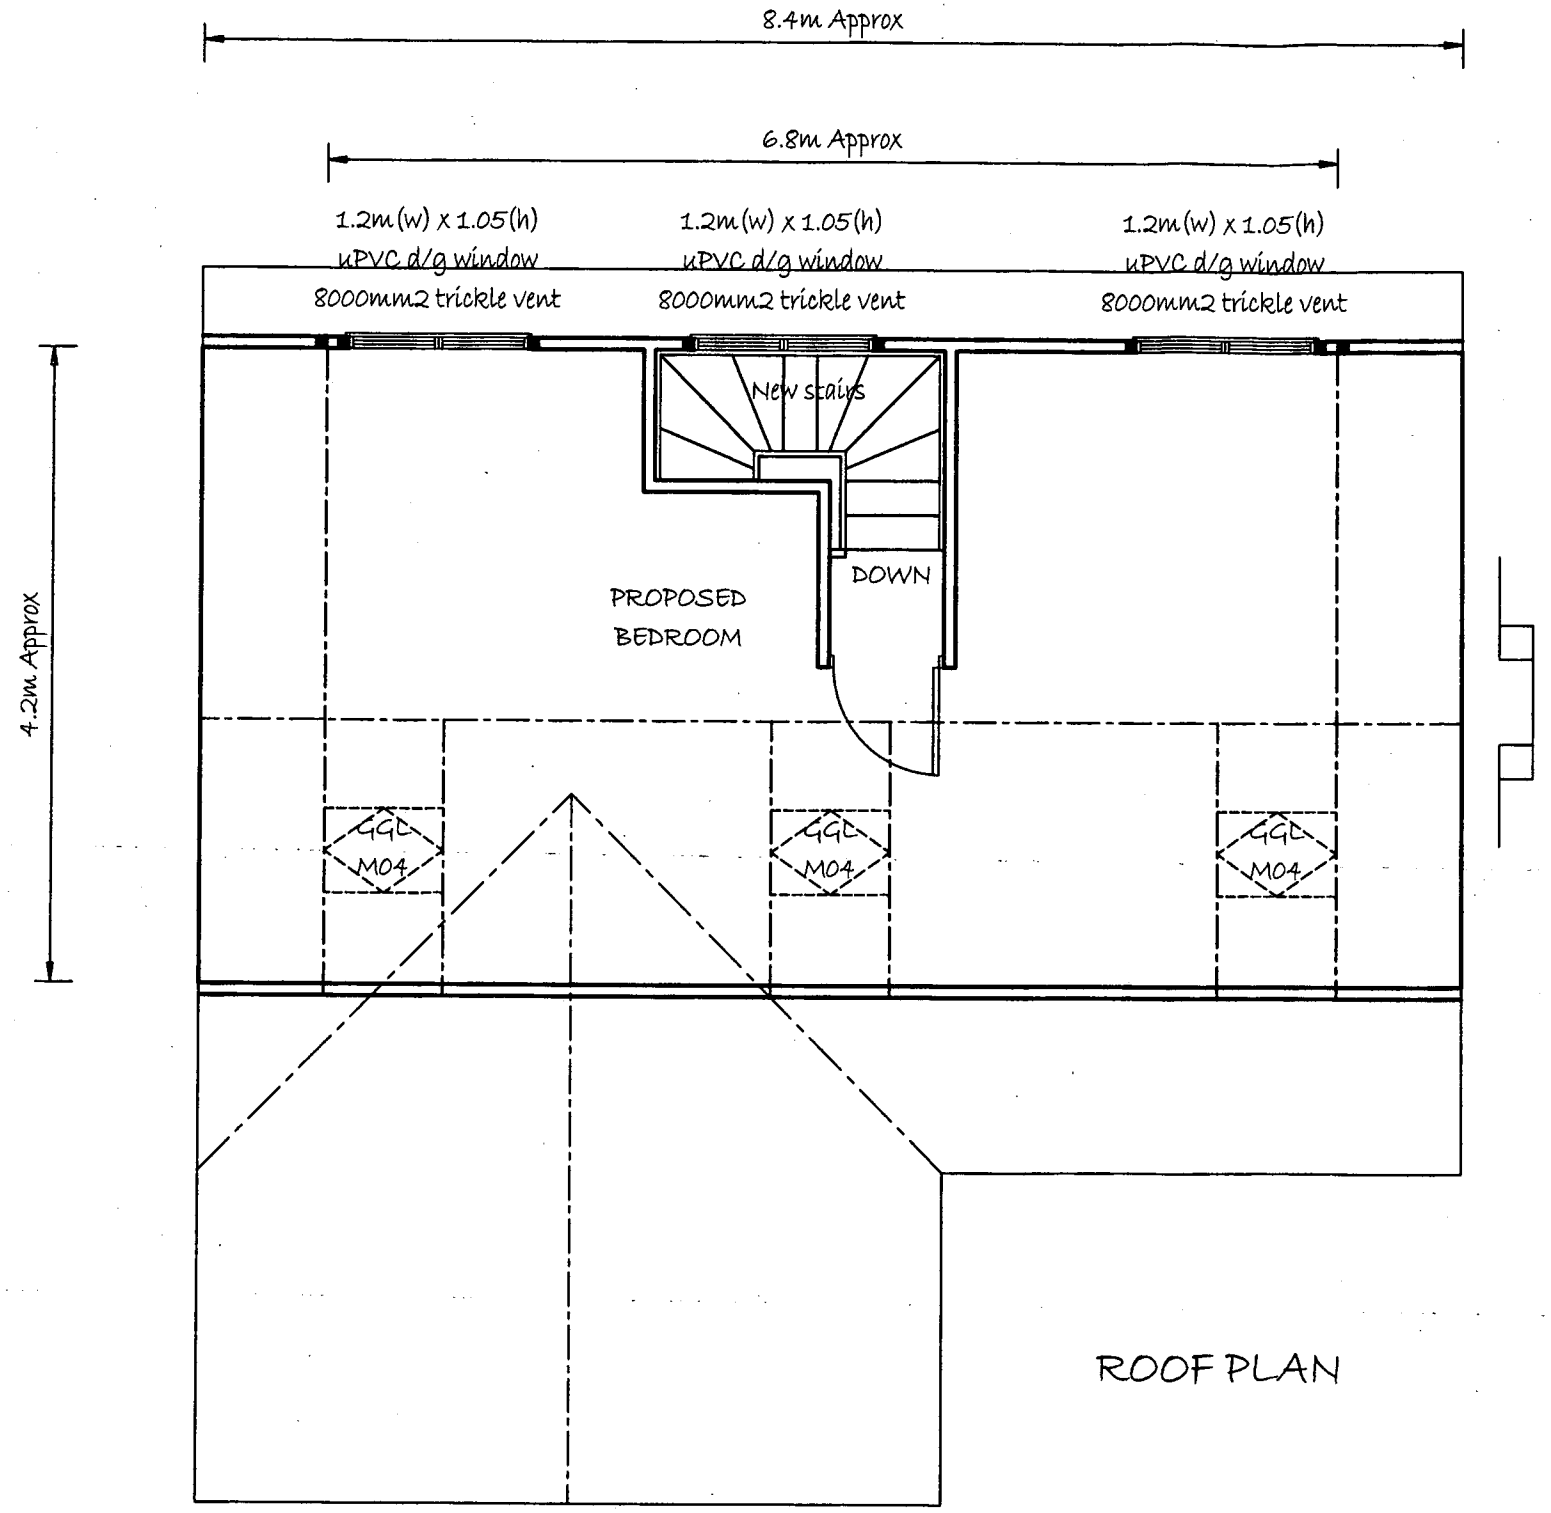


ROOF PLAN

DEVELOPMENT SERVICES
14 JUL 2008
RECEIVED

PROPOSED LOFT CONVERSION

Mr K. & Mrs J. HARRIS
28 Foxs Covert
Fenny Drayton
Nuneaton
Warwickshire
CV13 6BQ

Scale - 1:50 Drawn : Feb 2008

Adrian Lloyd
Architectural Technician

Denotes 1/2hr fire res door

Denotes mains operated smoke alarm

NO PART OF THIS DRAWING MAY BE COPIED BY ANY MEANS WITHOUT WRITTEN PERMISSION FROM ADRIAN LLOYD