

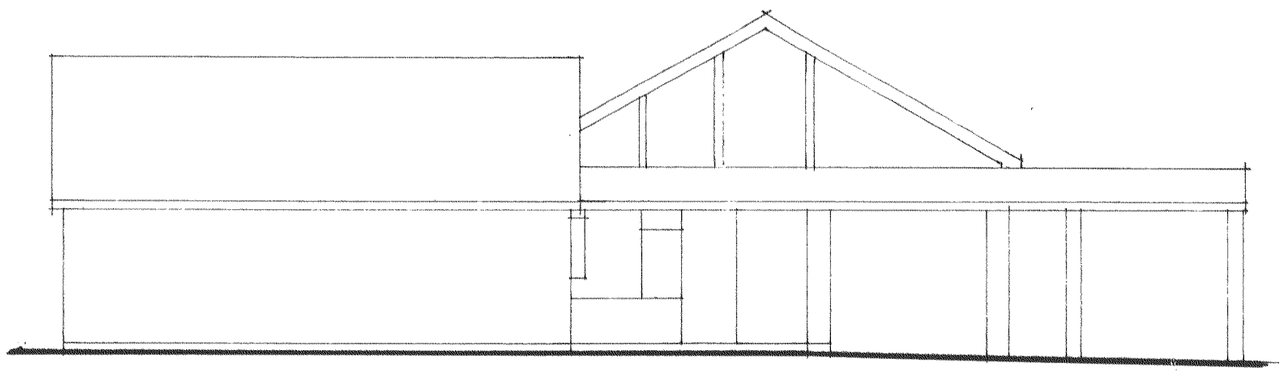


FRONT ELEVATION

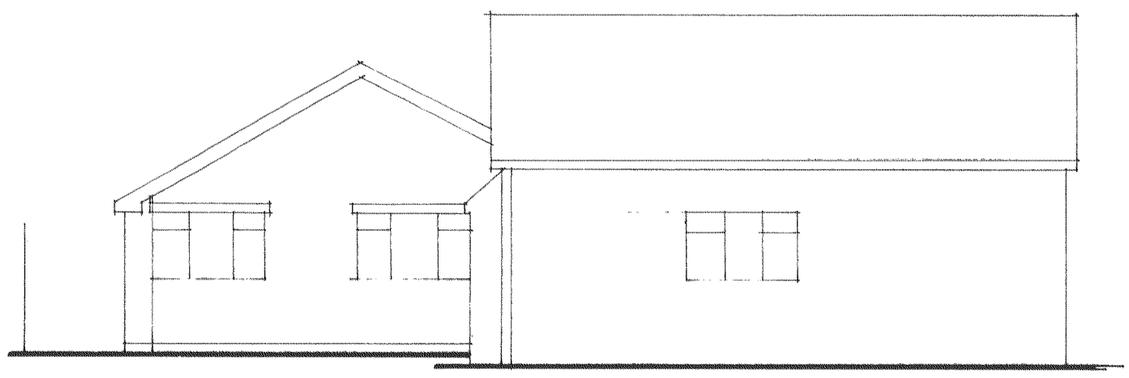

SIDE ELEVATION

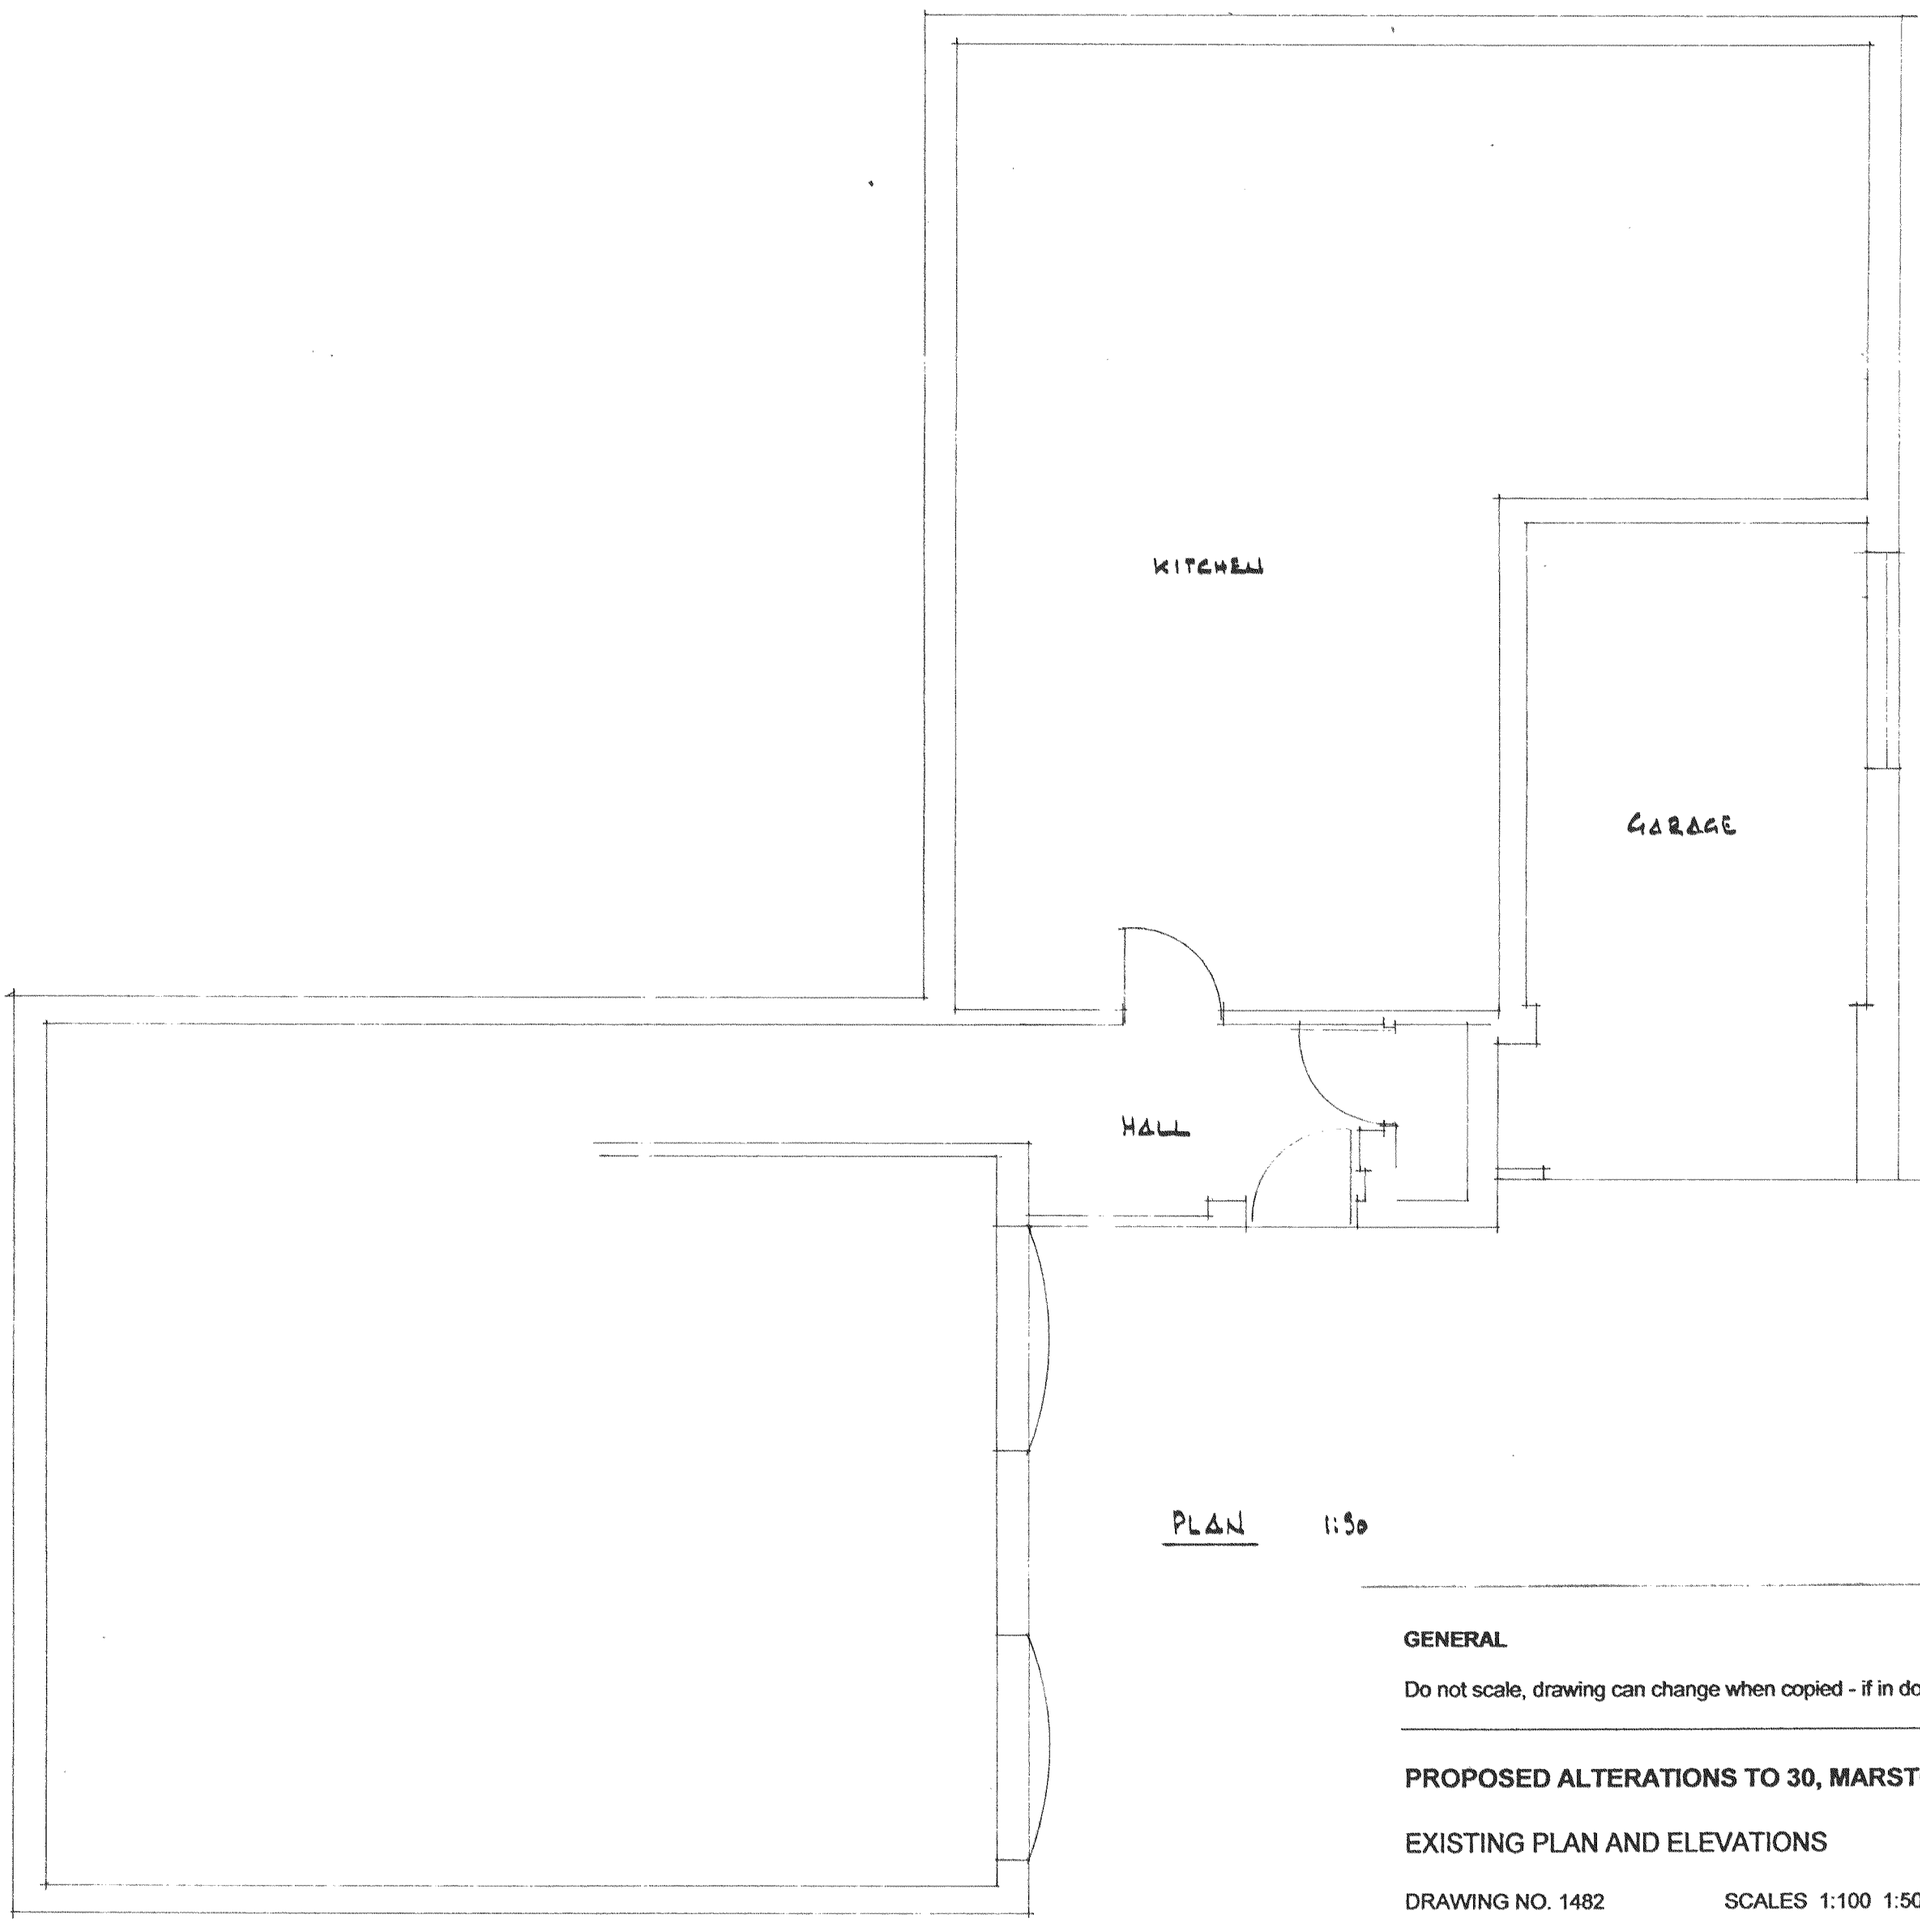

PLAN 1:50

DEV
SE
10
REC

GENERAL

Do not scale, drawing can change when copied - if in doubt ask.

PROPOSED ALTERATIONS TO 30, MARSTON DRIVE, GROBY, LEICS.

EXISTING PLAN AND ELEVATIONS

DRAWING NO. 1482 SCALES 1:100 1:50 DRAWN May 2008

Robert F Powell, 4 Sunnyhill Road, Loughborough, Leics. LE11 3NB Tel. 01509 263593