


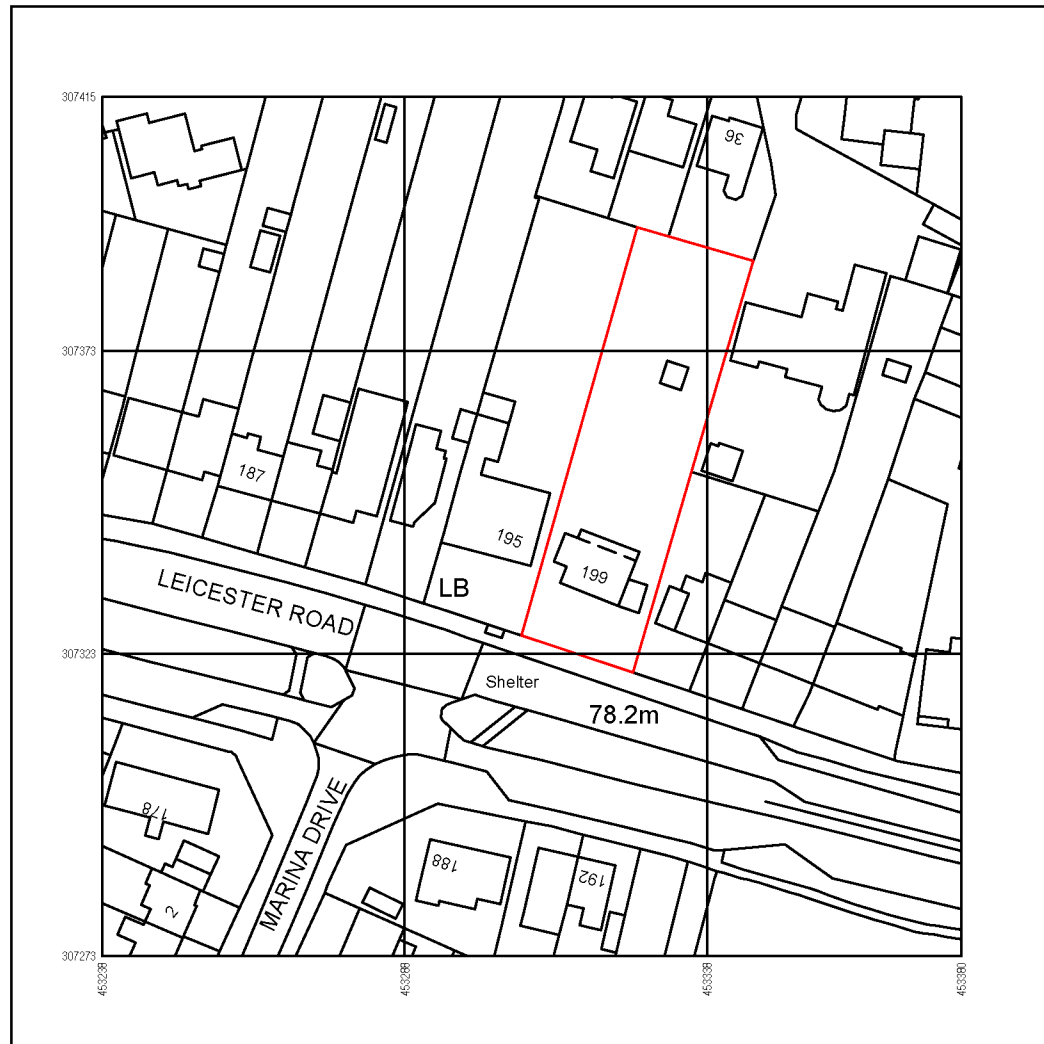

Produced on 29 January 2026 from the Ordnance Survey National Geographic Database and incorporating surveyed revision available at this date.
 This map shows the area bounded by 453238 307273, 453380 307273, 453380 307415, 453238 307415, 453238 307273.
 Crown copyright and database rights 2026 OS 100054135. Supplied by copla ltd trading as UK Planning Maps.com a licensed Ordnance Survey partner (OS 100054135).
 Data licence expires 29 January 2027. Unique plan reference: v2g/1369035/1834596



EXISTING SITE LOCATION PLAN SCALE 1:1250


13 Architectural
Consultants Ltd

8 COPLOW AVENUE LEICESTER LE5 5WA


Urban Design
Town Planning Consultants
Building Surveyors
Architecture
Property Development
Cost Consultants
Party Wall Surveyors

A3


EXISTING BLOCK PLAN SCALE 1:500

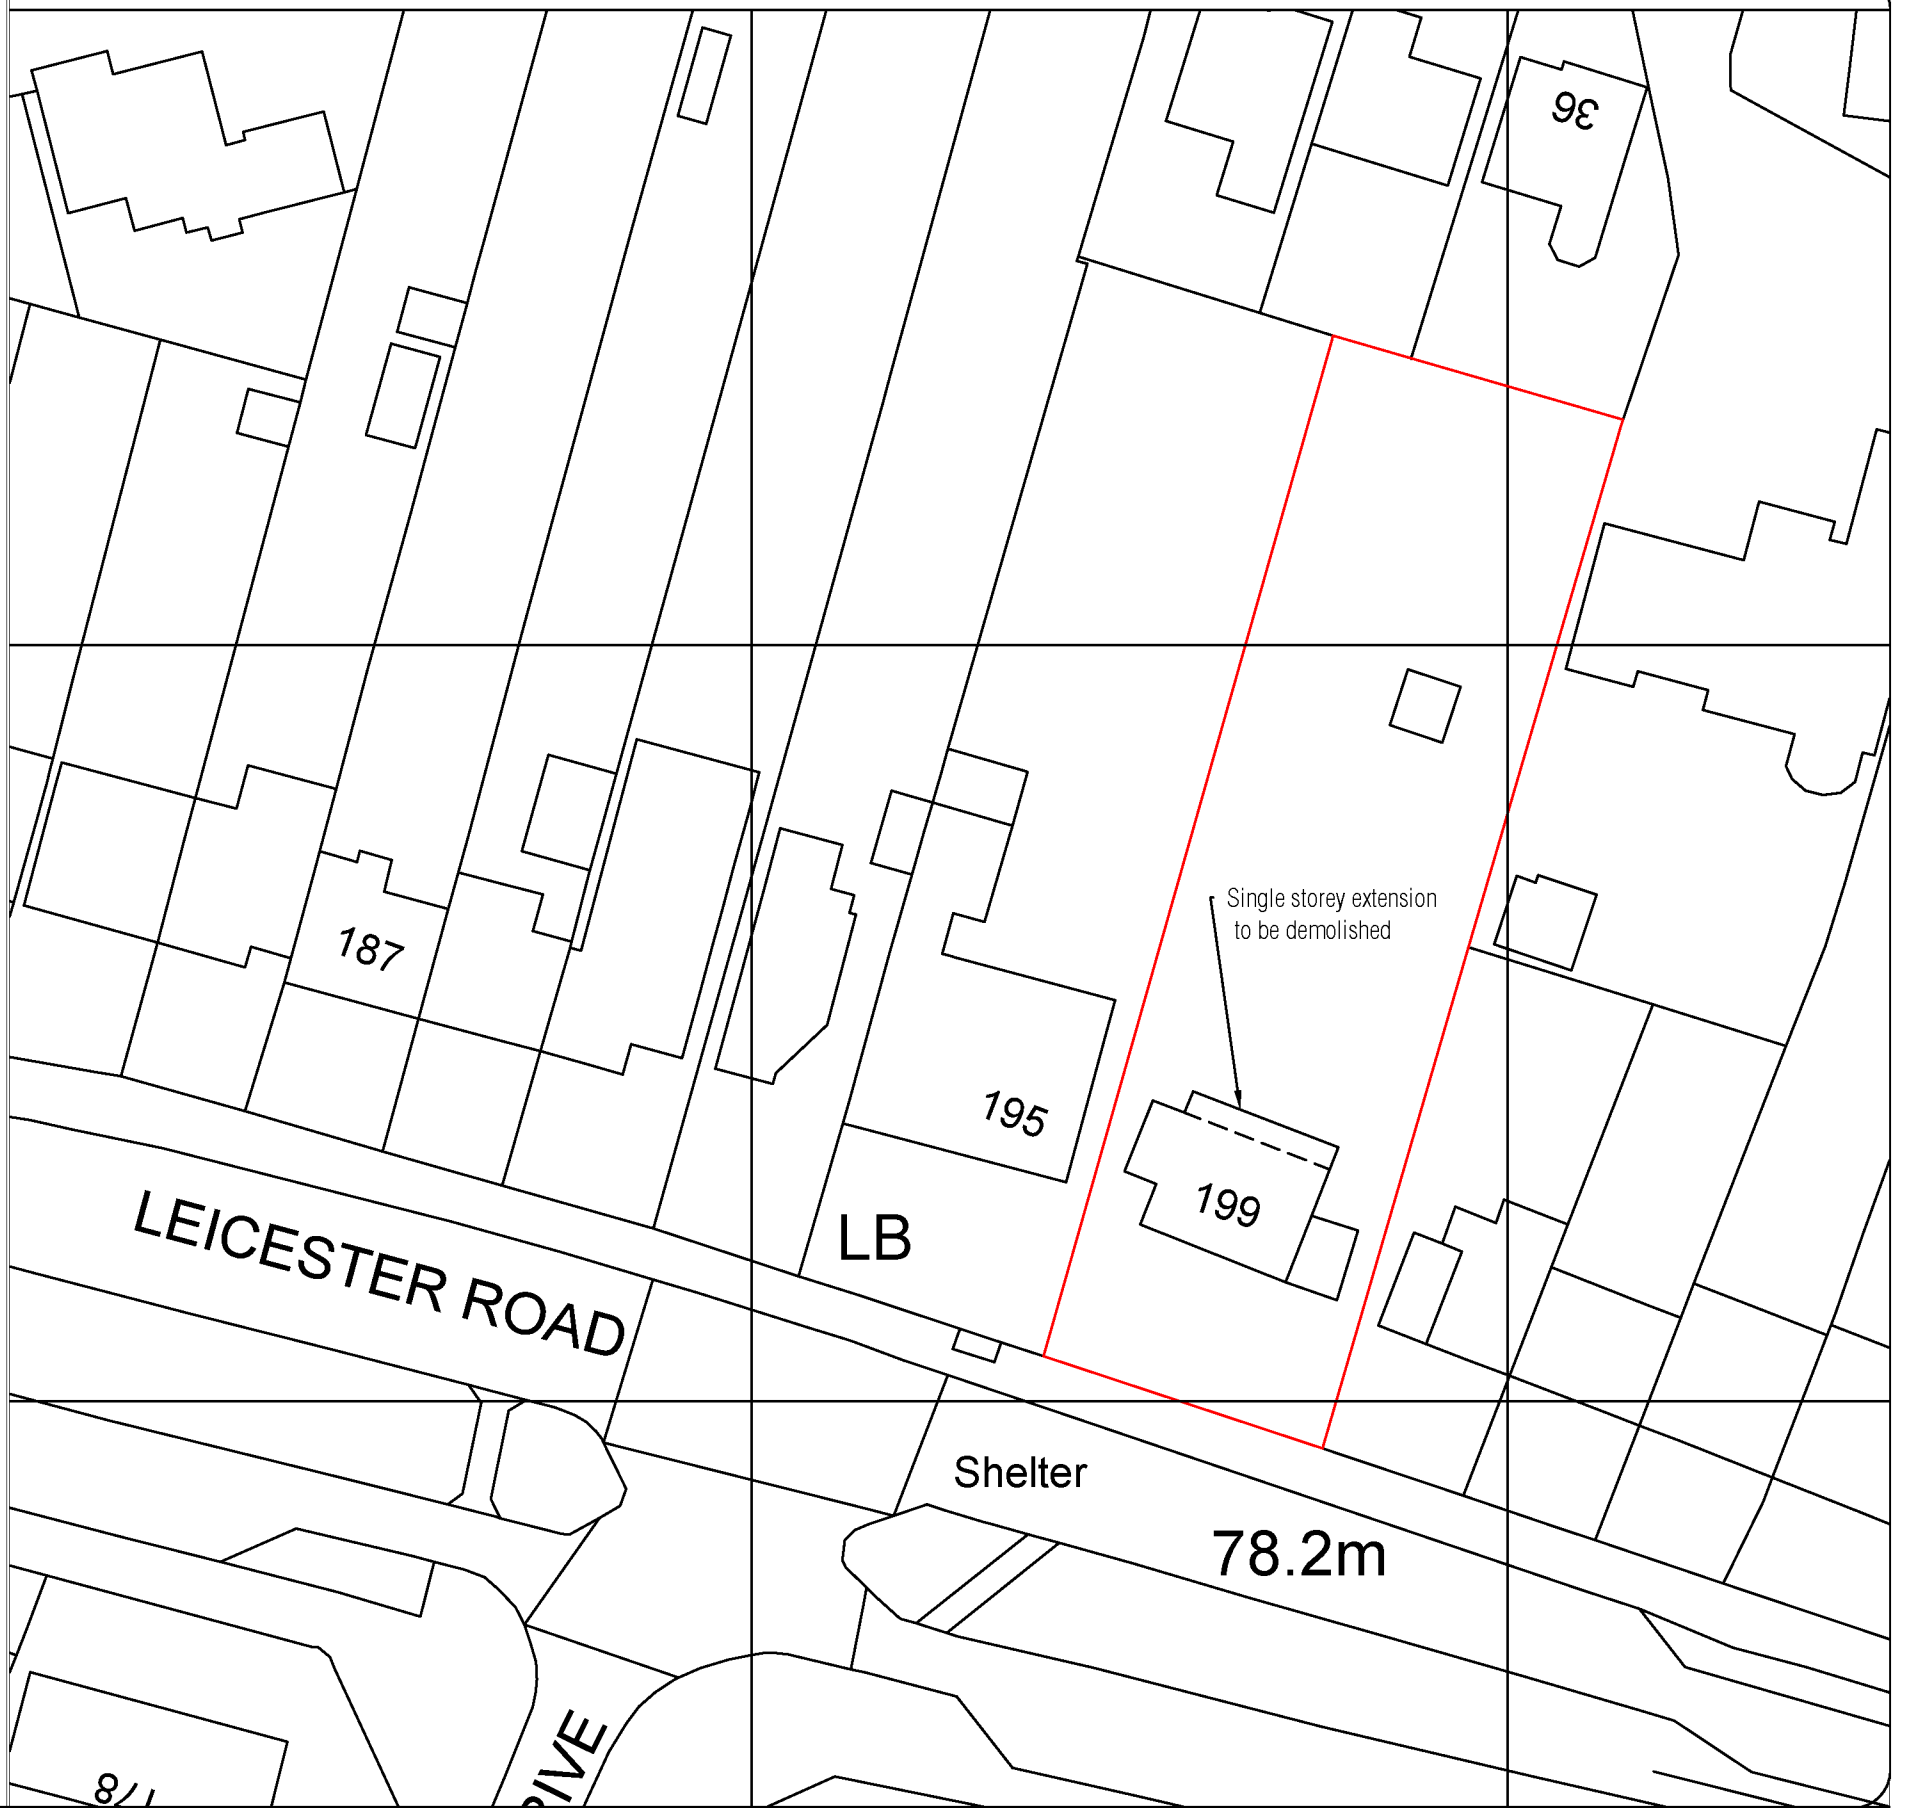


PROJECT MR R J AUTY AND MS S L SMITH 199 LEICESTER ROAD LEICESTER LEICS	SCALE AS ANOTATED	DRAWN AO	CHECKED FO
	DATE 19-02-2026	STATUS PLANNING	
	DRAWING No. 001	REVISION	

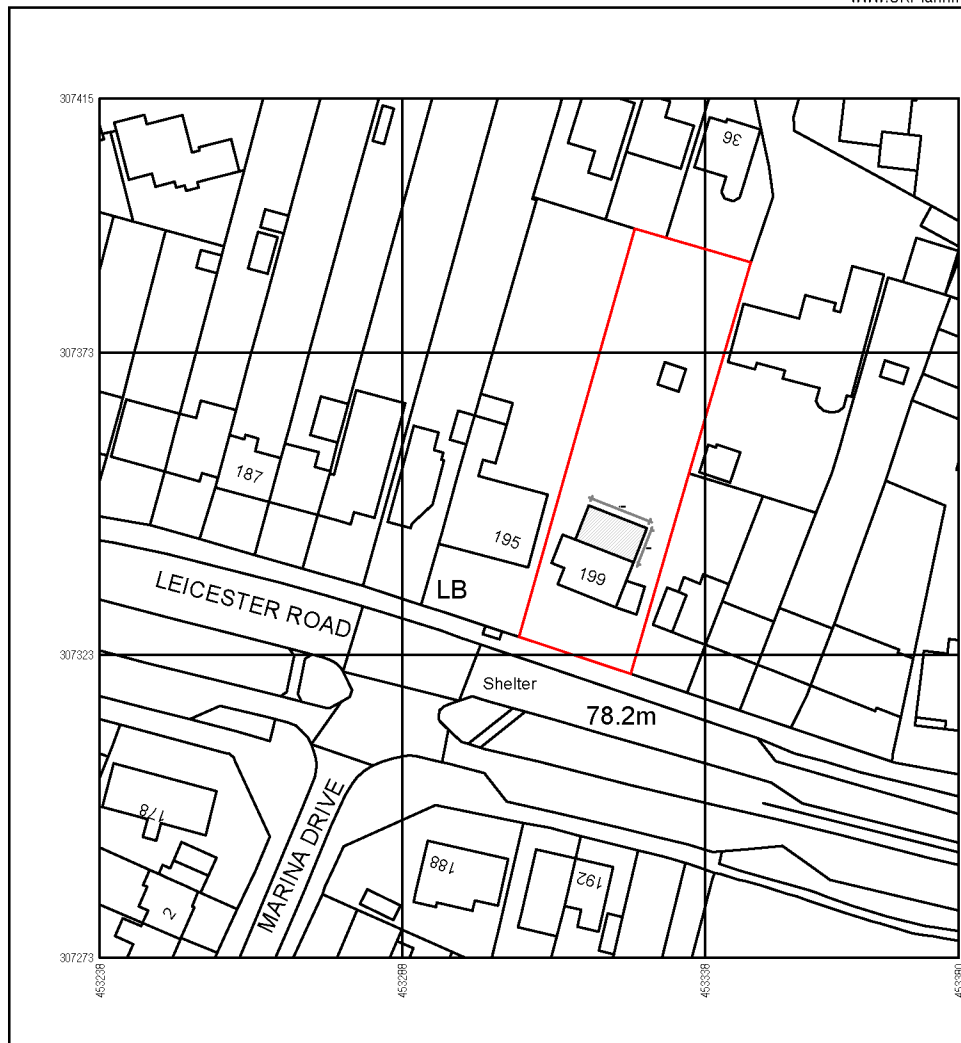

Produced on 29 January 2026 from the Ordnance Survey National Geographic Database and incorporating surveyed revision available at this date.
This map shows the area bounded by 453238 307273, 453380 307273, 453380 307415, 453238 307415, 453238 307273.
Crown copyright and database rights 2025 OS 100054135. Supplied by copla ltd trading as UKPlanningMaps.com a licensed Ordnance Survey partner (OS 100054135).
Data licence expires 29 January 2027. Unique plan reference: v2g/1369035/1834596

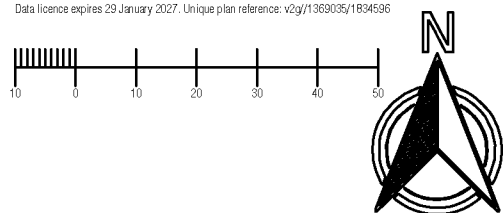


PROPOSED SITE LOCATION PLAN SCALE 1:1250

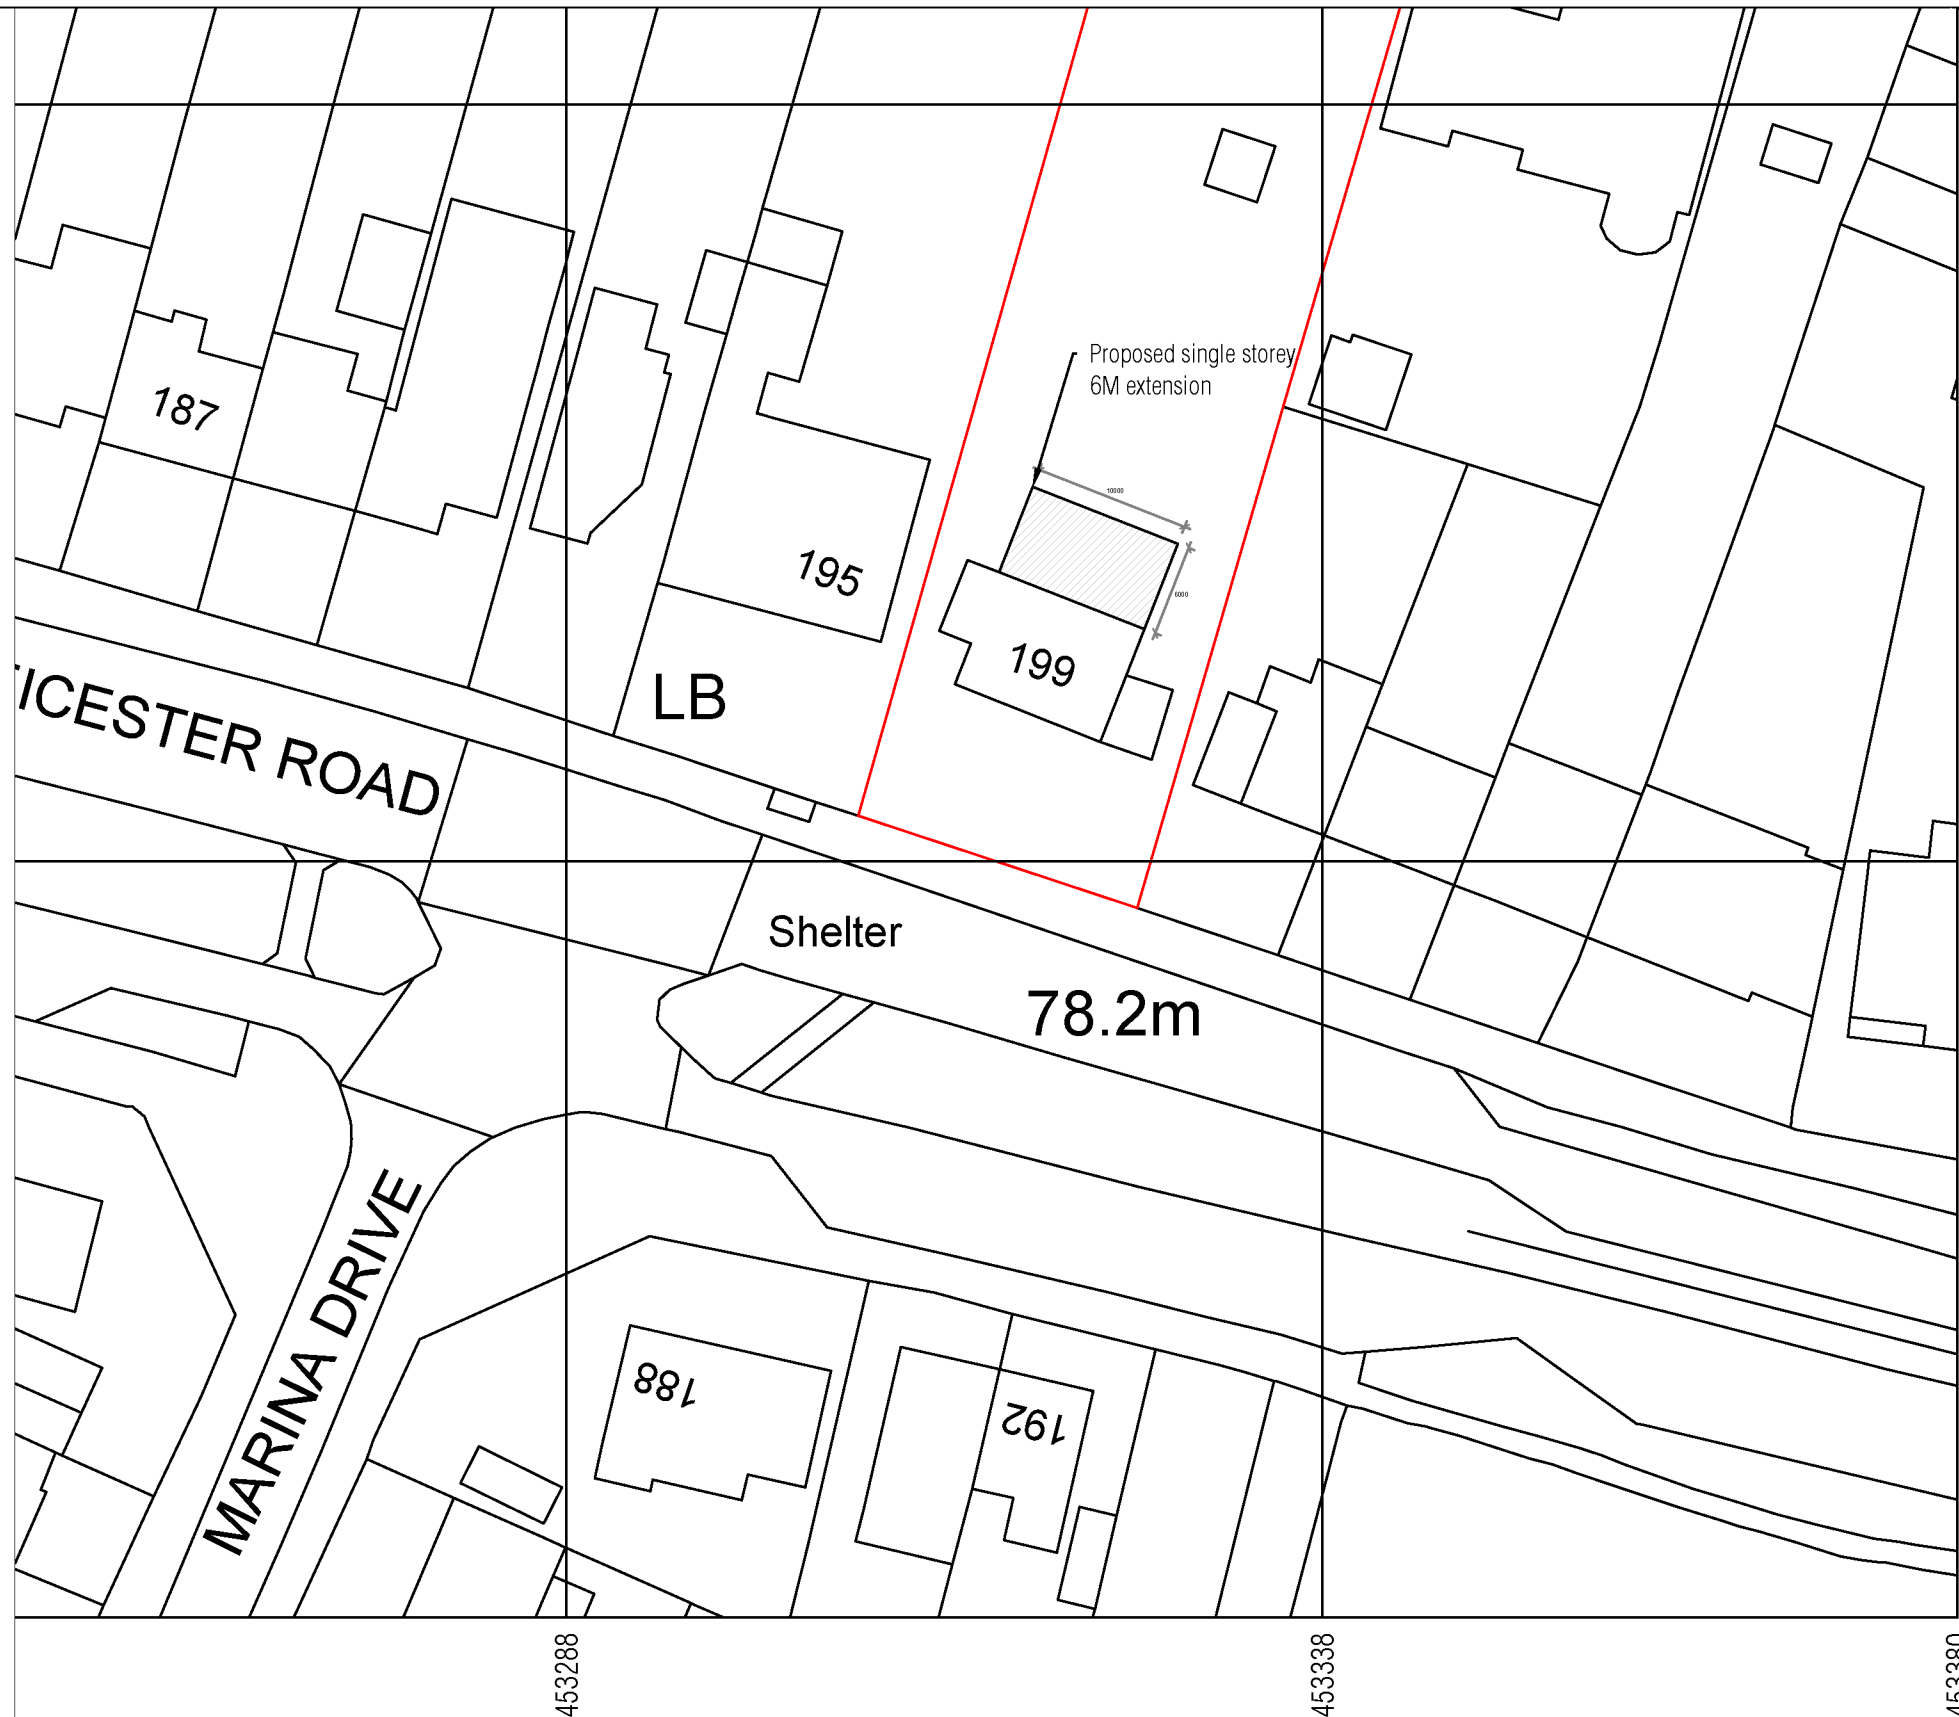

PROPOSED BLOCK PLAN SCALE 1:500



PROJECT MR R J AUTY AND MS S L SMITH 199 LEICESTER ROAD LEICESTER LEICS	SCALE AS ANOTATED	DRAWN AO	CHECKED FO
	DATE 19-02-2026	STATUS PLANNING	
	DRAWING No. 002		REVISION

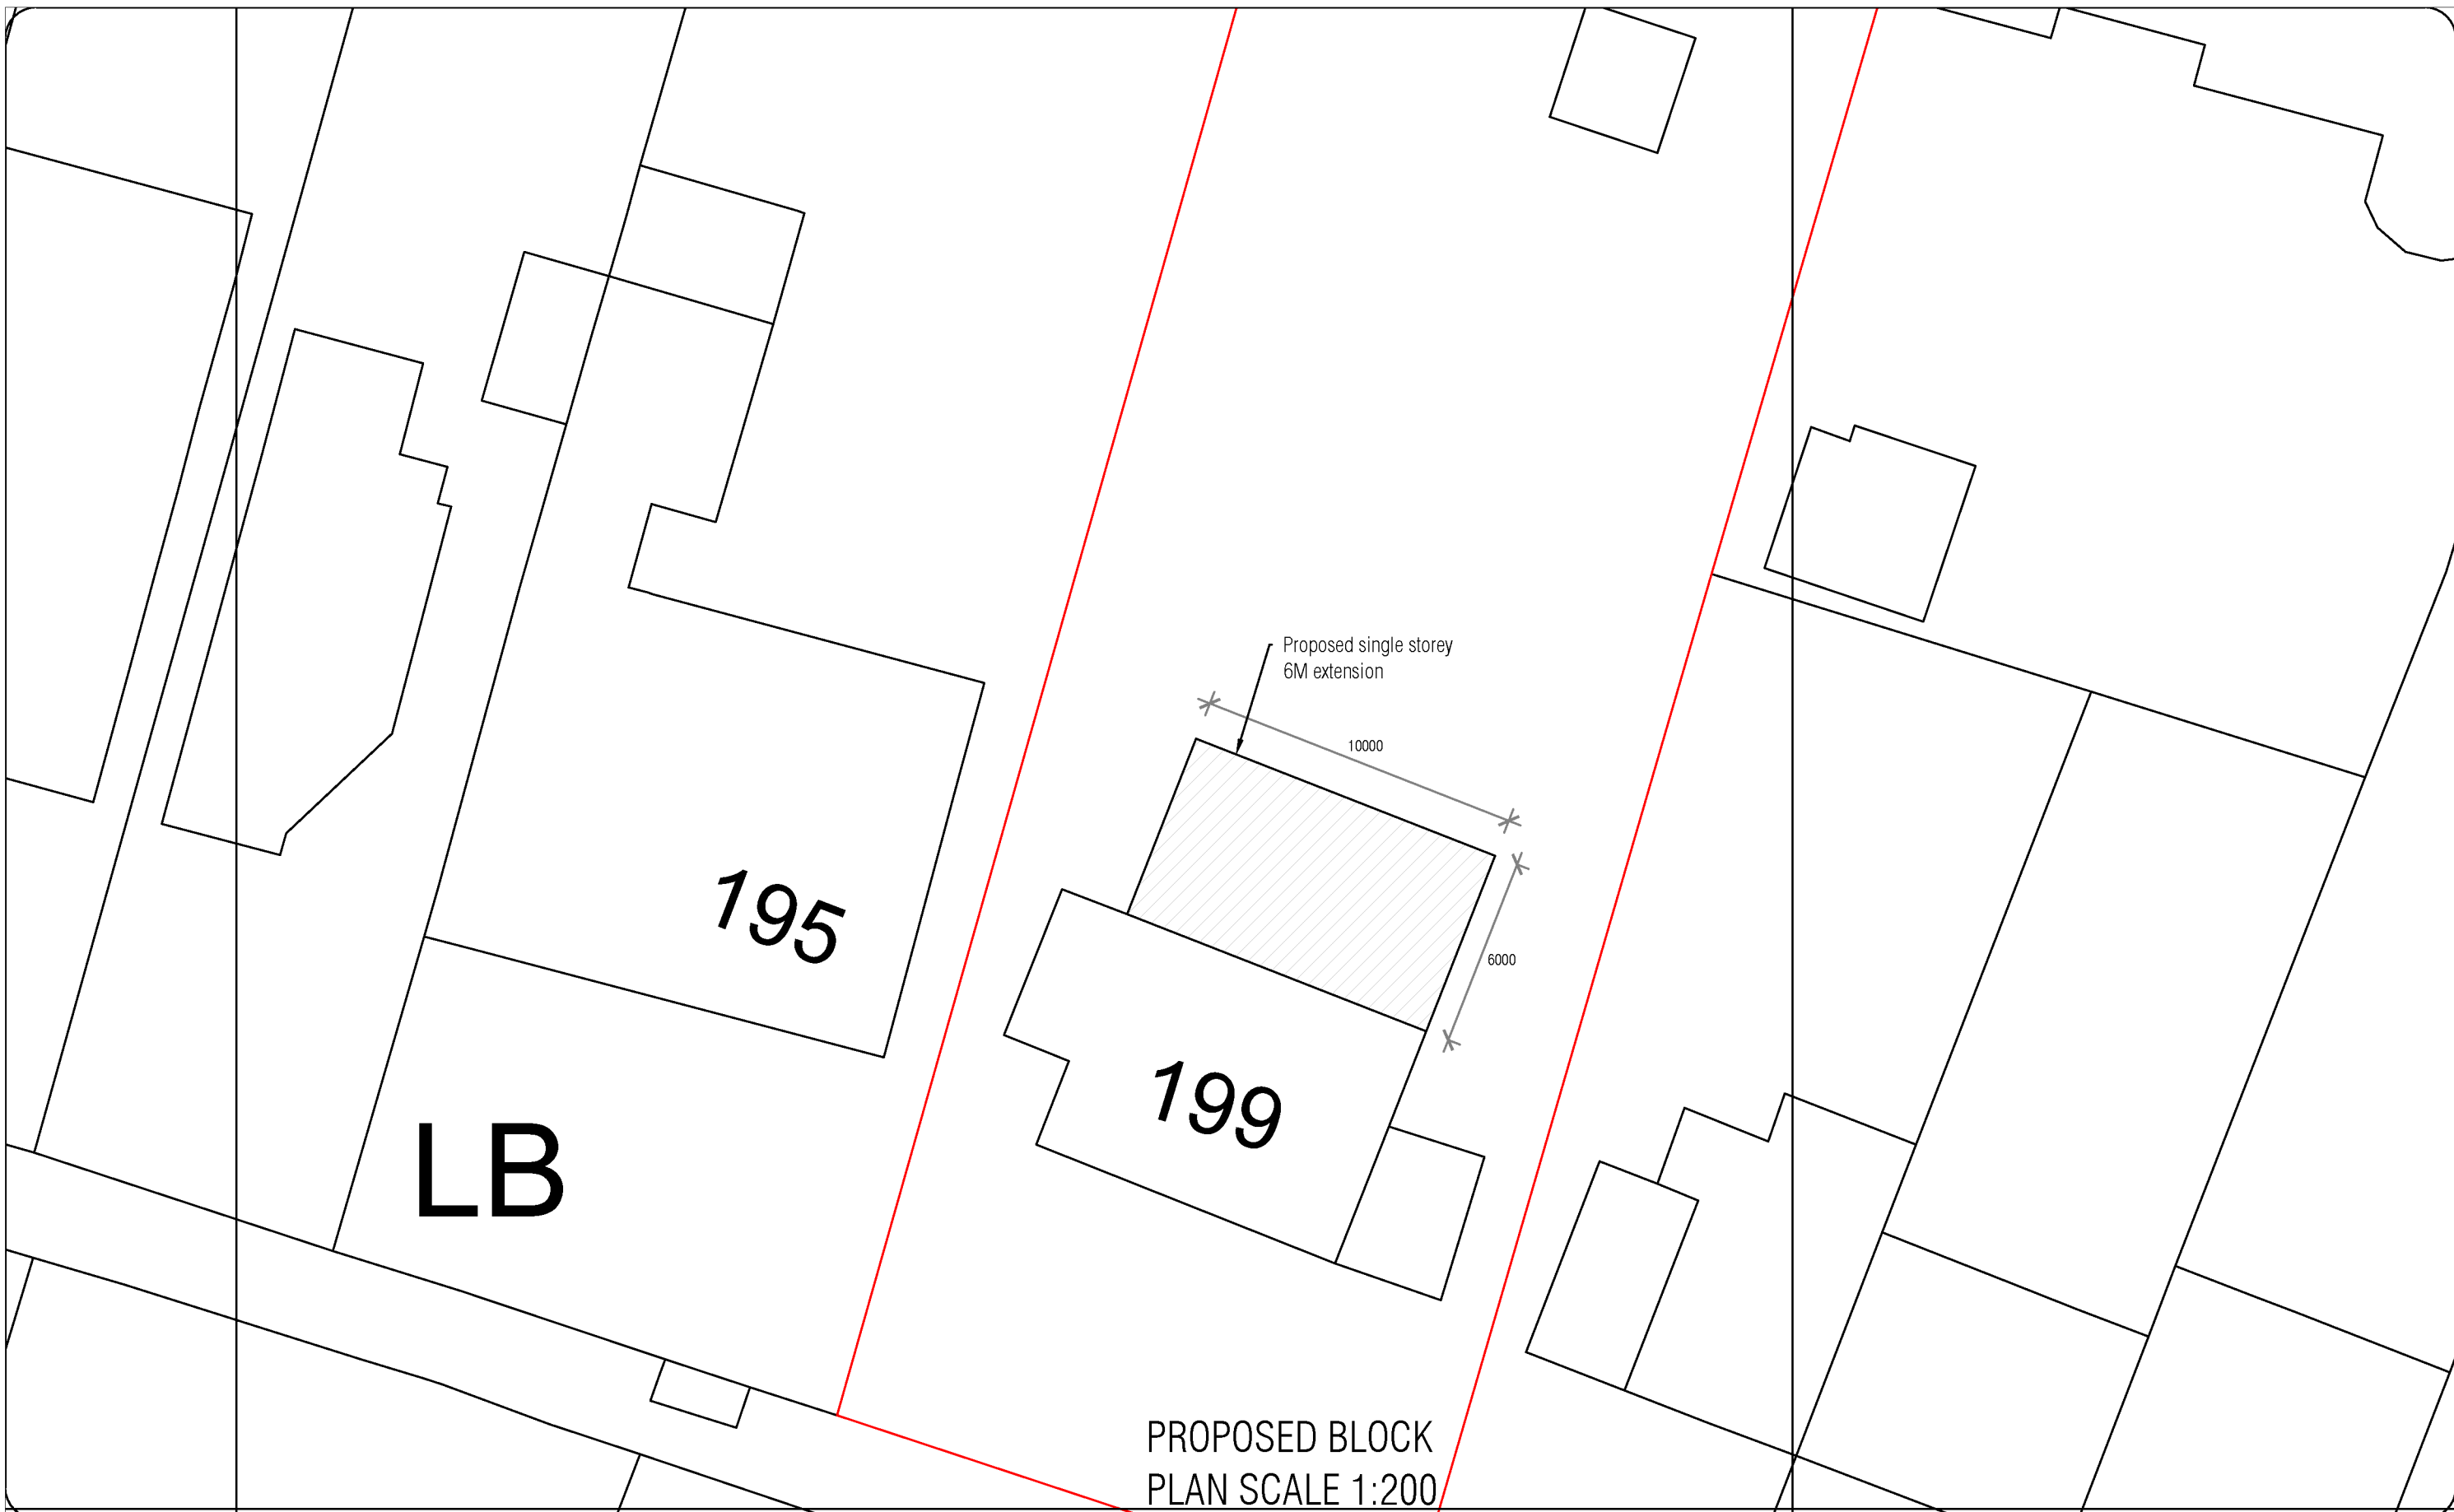

13 Architectural
Consultants Ltd

Urban Design
Town Planning Consultants
Building Surveyors
Architecture
Property Development
Cost Consultants
Party Wall Surveyors

A3



PROJECT MR R J AUTY AND MS S L SMITH 199 LEICESTER ROAD LEICESTER LEICS	SCALE	DRAWN	CHECKED
	AS ANOTATED	AO	FO
	DATE	STATUS	
	19-02-2026	PLANNING	
DRAWING No.			REVISION
003			

8 COPLOW AVENUE LEICESTER LE5 5WA