


rev	description	date
-----	-------------	------

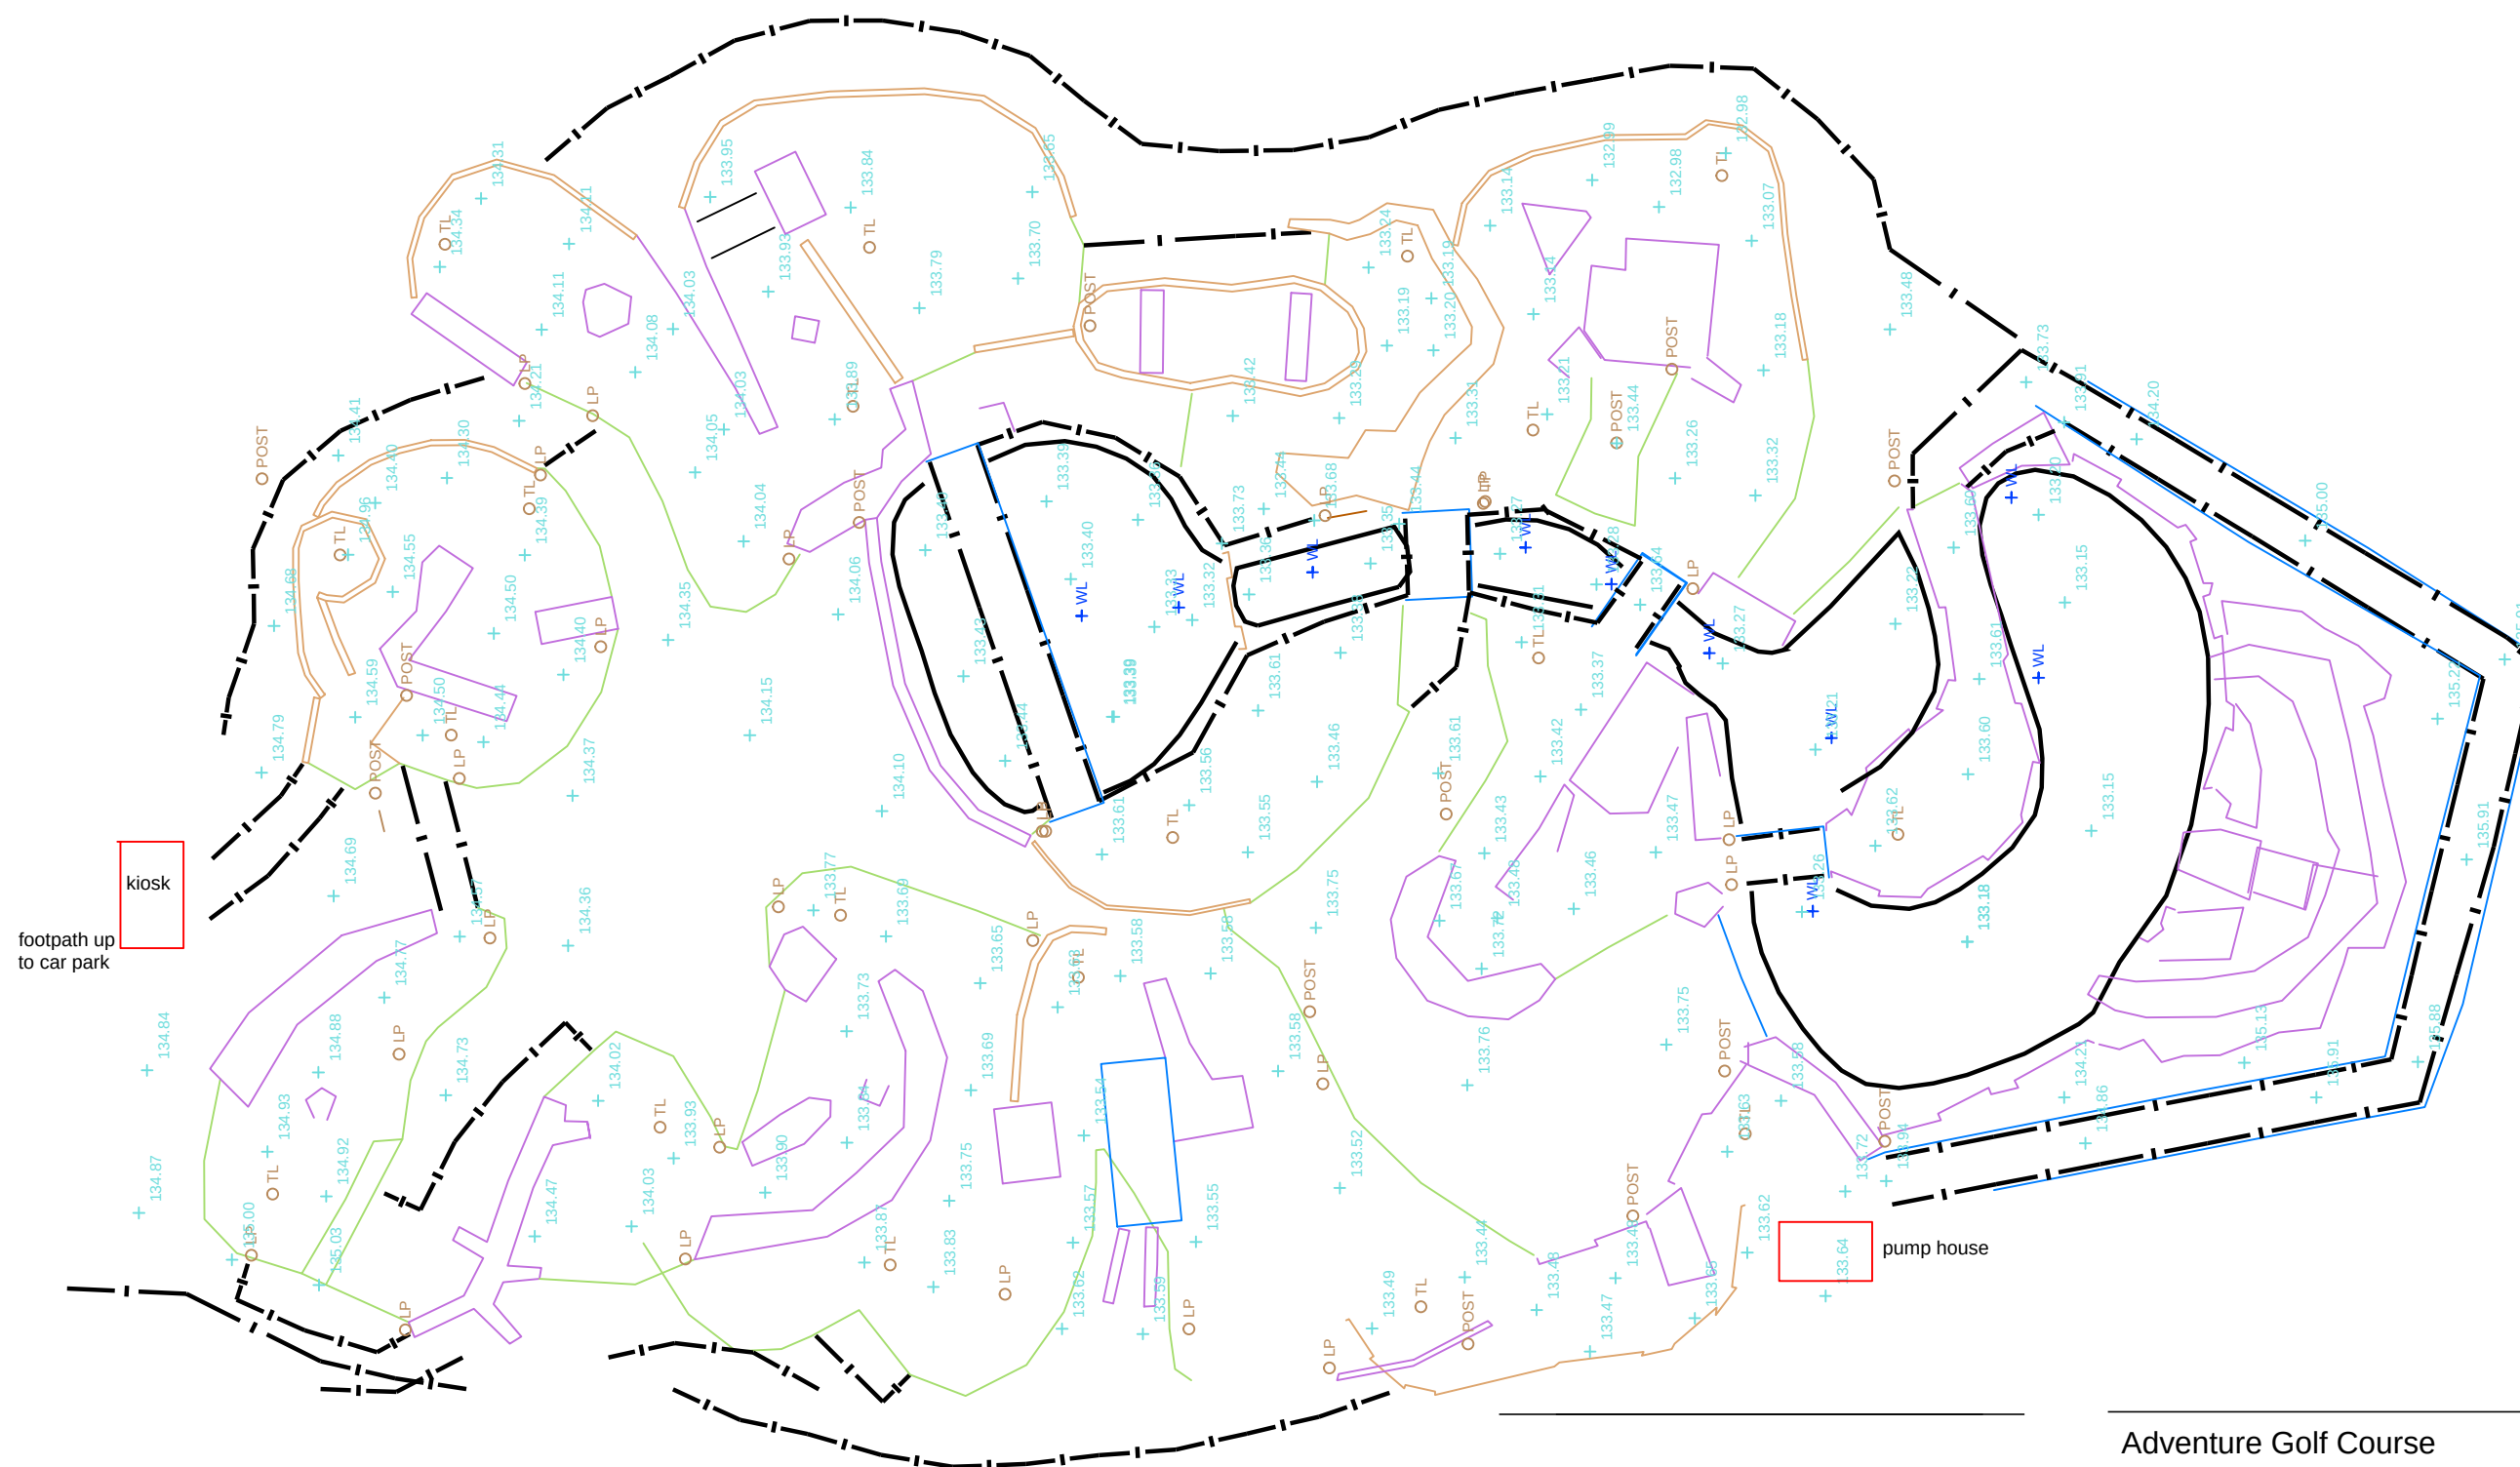

MAC
design consultants

5 Geddington Close
Wigston
leicester LE18 3QU
mob: 07739663249
collins.knighton@btinternet.com

Adventure Golf Course
Markfield Lane Botcheston
Leicester LE9 9FH
for Forest Hill Golf Club Ltd

Topo Plan

drg. no. **F118(90)01** rev.

scale	date	ref
1:200 @ A3	Feb '26 ©	mac/tmc