

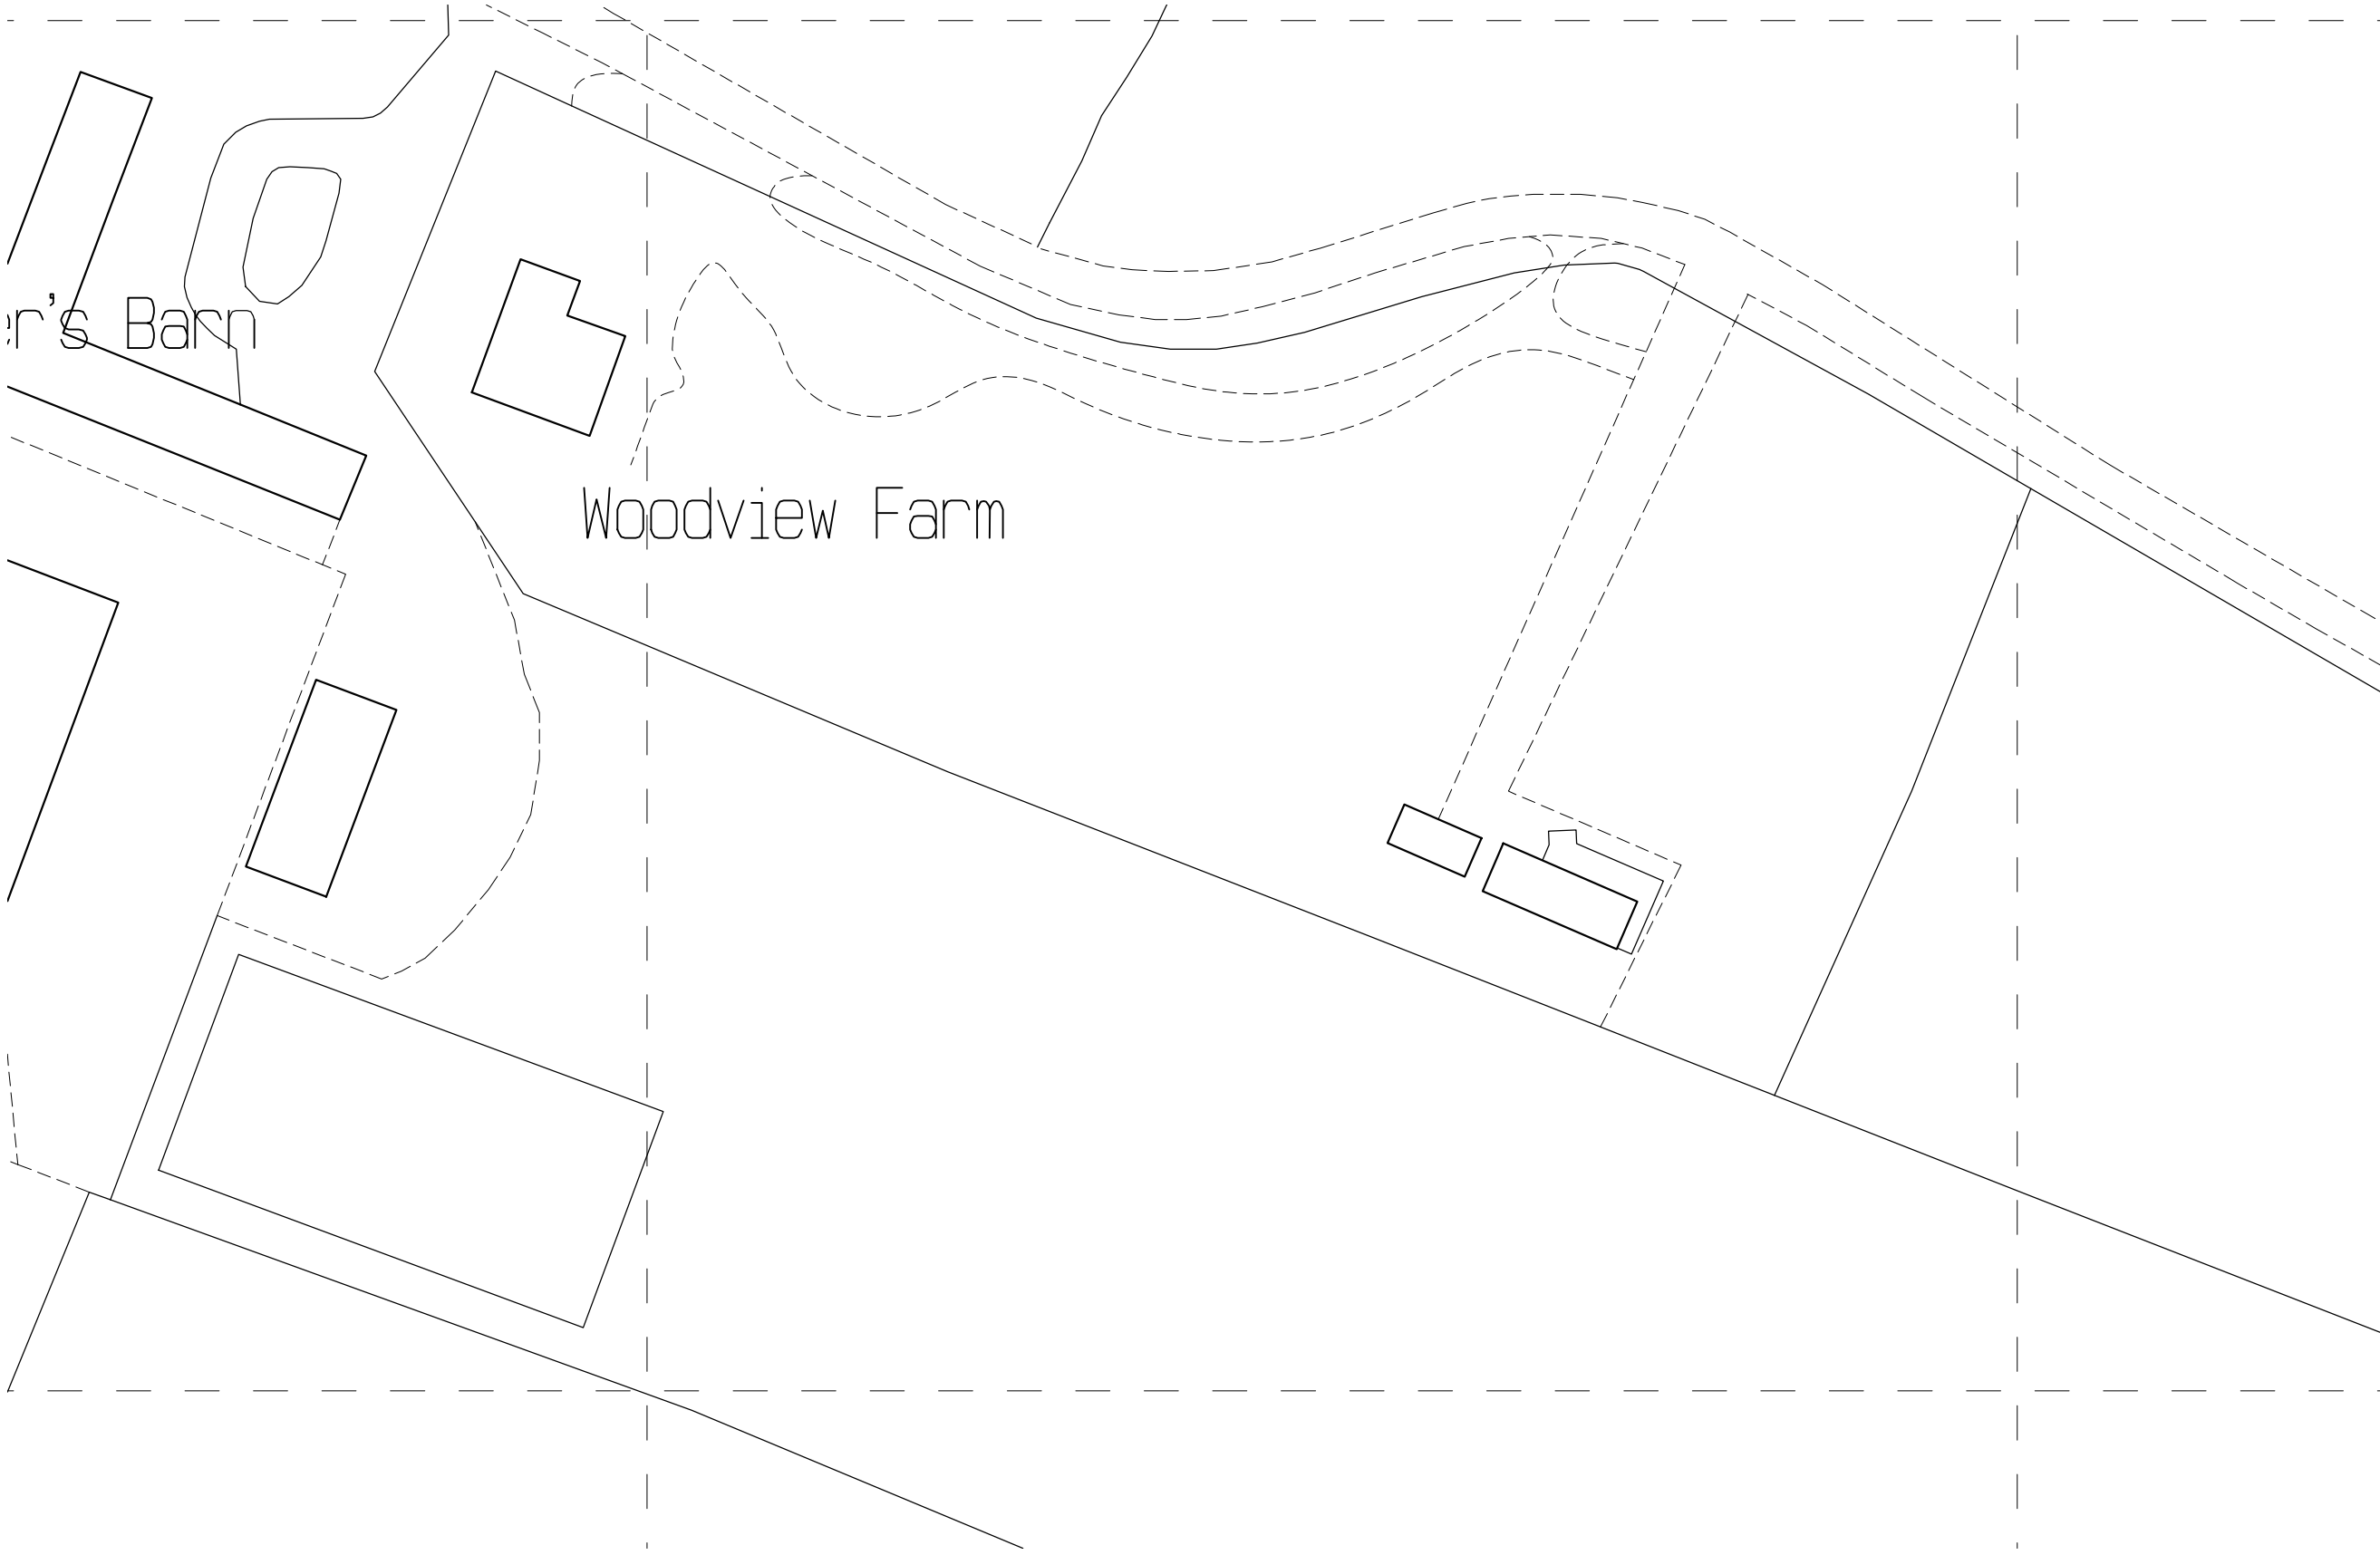


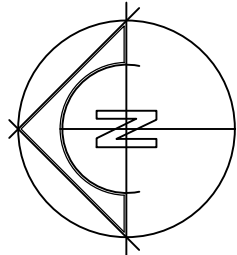

Block Plan
Scale 1:500

1:500
10m 0 10m 20m 30m 40m 50m

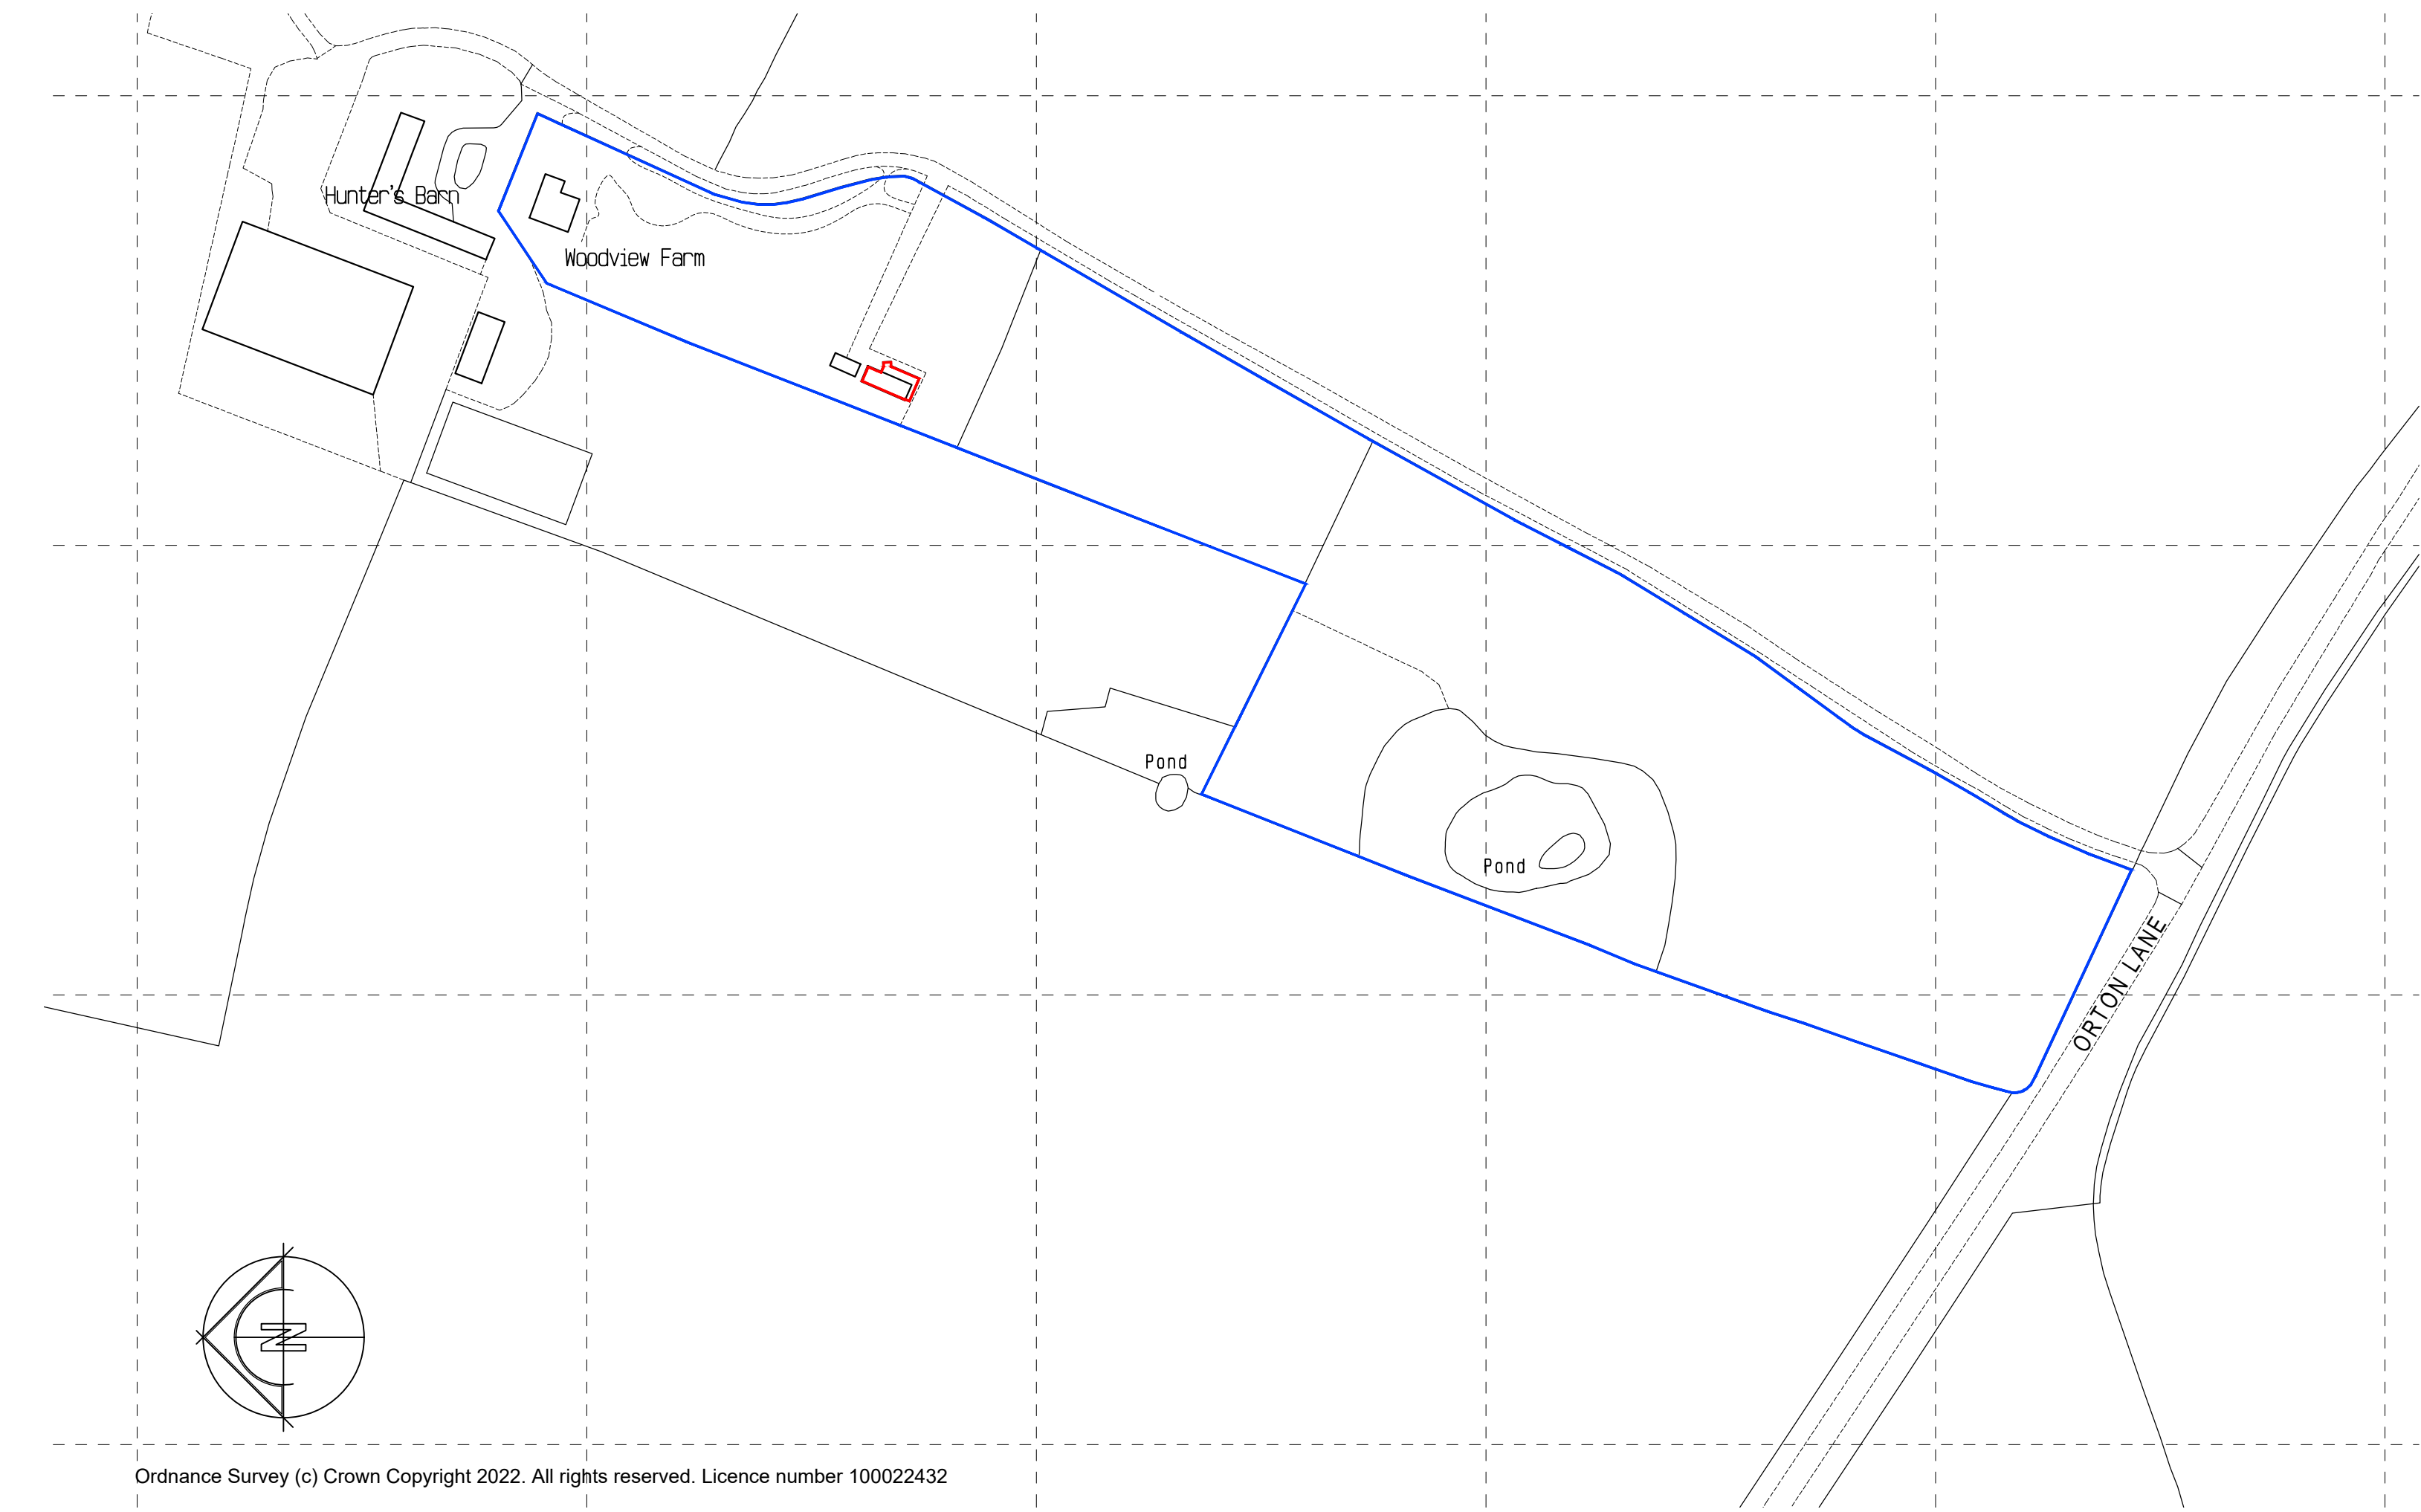

Ordnance Survey (c) Crown Copyright 2022. All rights reserved. Licence number 100022432

Location Plan
Scale 1:1250



The Builder is to check and verify all buildings and site dimensions, levels and sewer invert levels prior to commencement of work.

Do not scale off this drawing, work to figured dimensions only.

This drawing must be read and checked with all structural and relevant specialist drawings.

The Builder is to comply in all respects with the current Building Regulations and latest Codes of Practice.

revisions		
No.	Description	Date
A	Red line amended	14.08.24

BAILEY DESIGN LIMITED
ARCHITECTURAL, PLANNING & DEVELOPMENT CONSULTANTS
43a MITCHELLS COURT LOWER GUNGATE TAMWORTH
STAFFORDSHIRE B79 7AS
Email tim@baileydesign.ltd.uk

Woodville Farm, Orton Lane,
Sheepy Magna. CV9 3NJ

Location and Block Plans

SCALE	DATE	DRAWN	JOB No.
1:50 @ A1	Jan 24	ae	9819.01A

Copyright of this drawing and of work executed from it remain the property of BD Ltd.