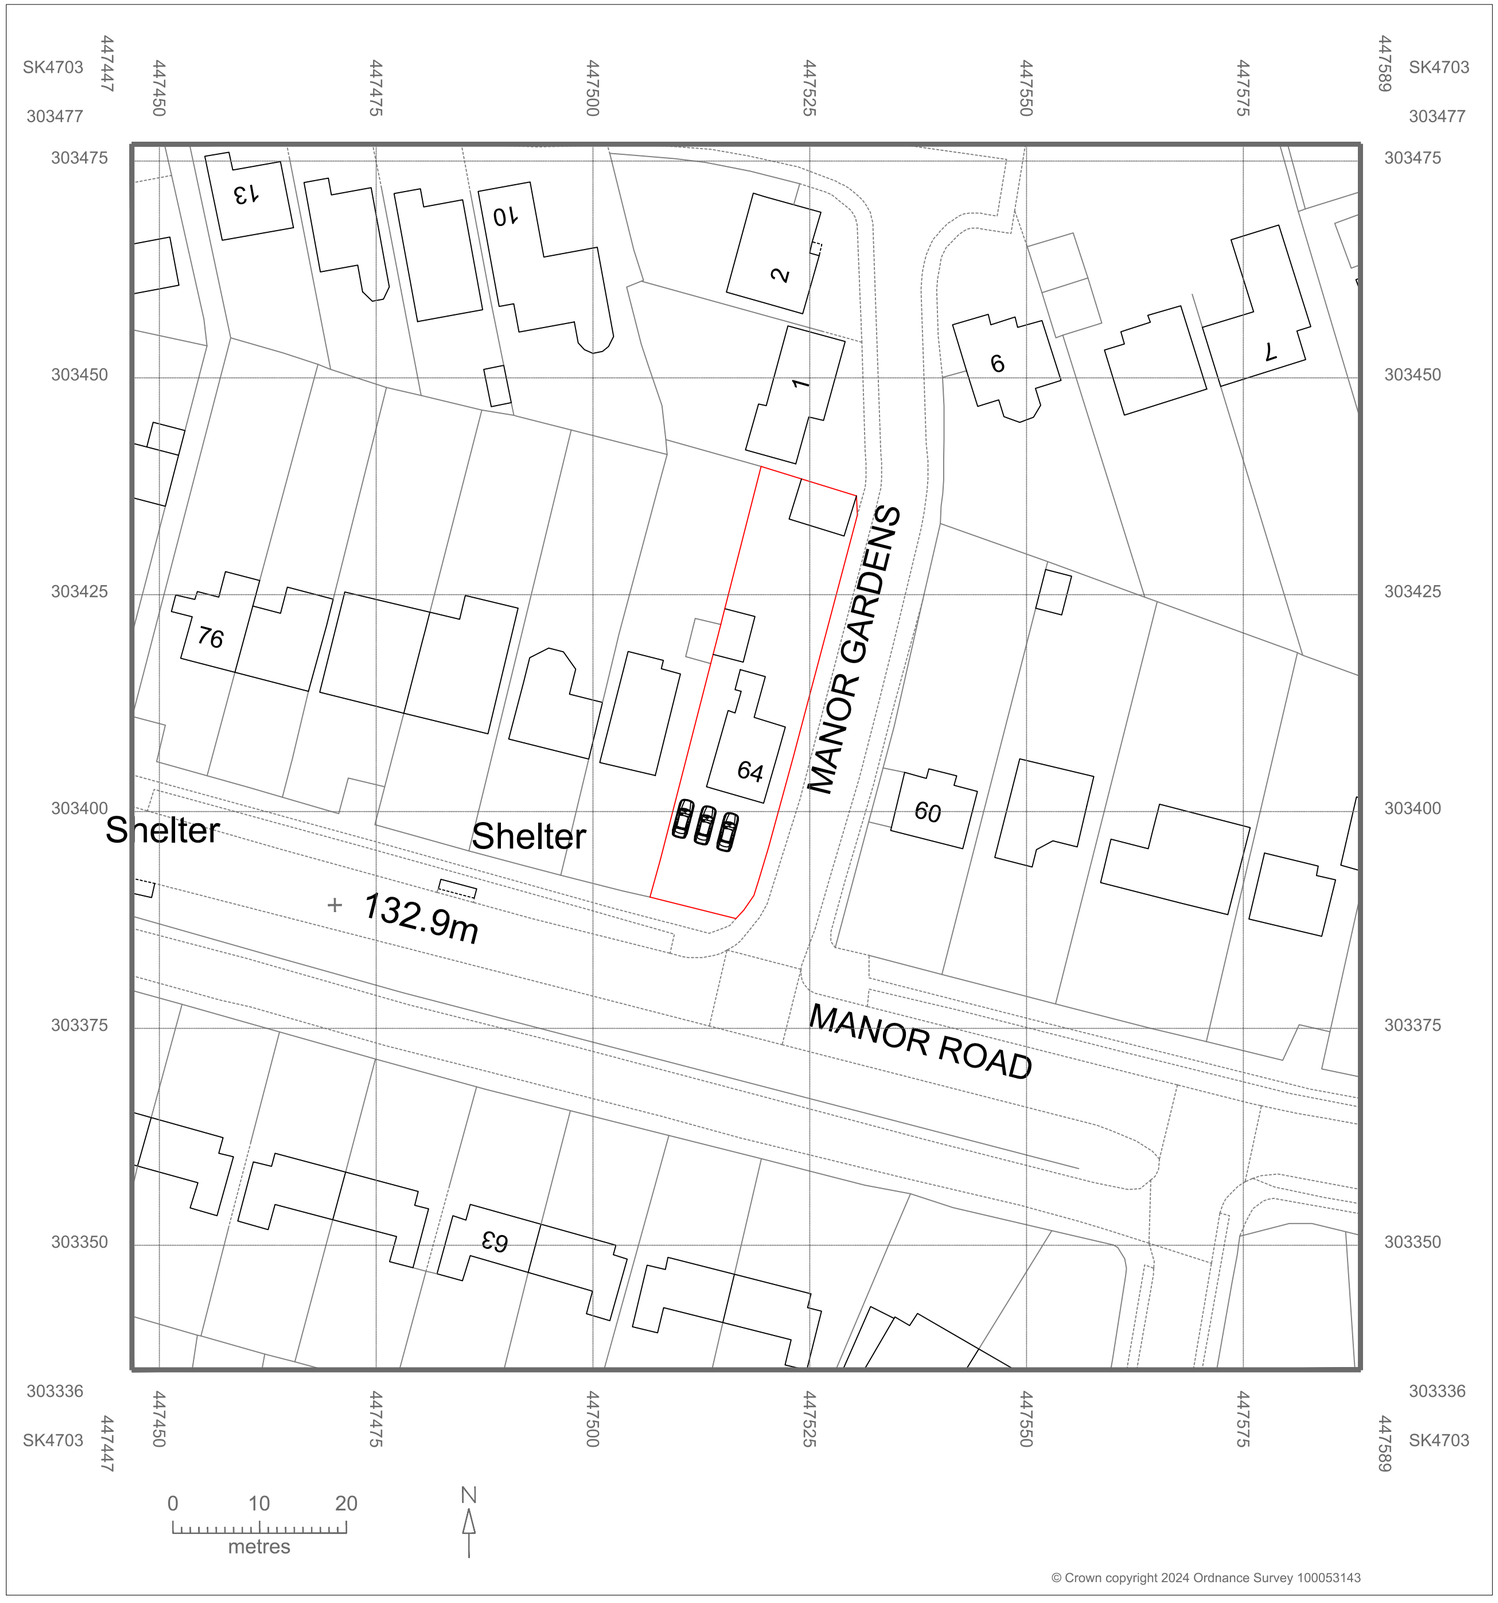


© Crown copyright 2024 Ordnance Survey 100053143

1:500

10m 0 10m 20m 30m 40m 50m

Design adapt & build ltd
Architectural design & building regulations
Web - www.dabltd.co.uk
Email - info@dabltd.co.uk
Tel - 02475 122 456
Mob - 07864 812 477

Structural calculations and design visit
Web - www.structuralbeams.co.uk
Email - info@structuralbeams.co.uk

Client: Mr. Mrs. Mather

Address: 64, Manor road
Desford
Leicestershire
LE9 9JS

Date: May 24th 2024	**Scale @ A2: 1:500**
Drawing no: PL-01852-5 Parking plan	
Project: Extensions	**Drawn by: AB**