PROPOSED



Scale 1:100

EXISTING



FASCIA SECTION DETAIL Scale NTS

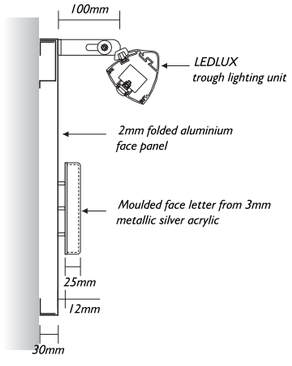

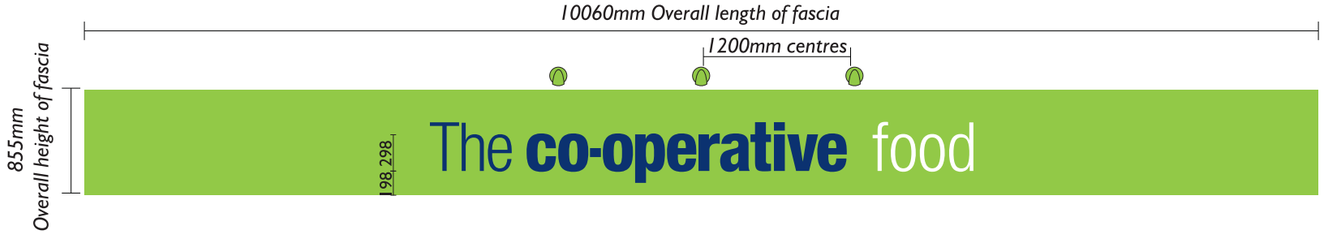

1 OFF EXTERNALLY ILLUMINATED FASCIA SIGN WITH M4 LETTERS - Scale 1:50

Folded aluminium panels with 30mm returns, powder coated green with a semi matt finish. Text '**co-operative**' to be moulded from acrylic with silver edges and applied colbolt blue (**Ref: Ultramark 5750**) vinyl reduced faces showing 3mm silver keyline. Letters stood off panel using 12mm spacers. All other text '**The**' (preceding '**co-operative**') to be stencil cut from 744 blue acrylic mounted direct to fascia and text '**food**' to be 5mm dense white acylic. Externally illuminated via 3 off swan spot lights finished green to match panel.

PLEASE NOTE: EXISTING LIGHTS TO BE REMOVED PRIOR TO INSTALLATION OF SIGNAGE.

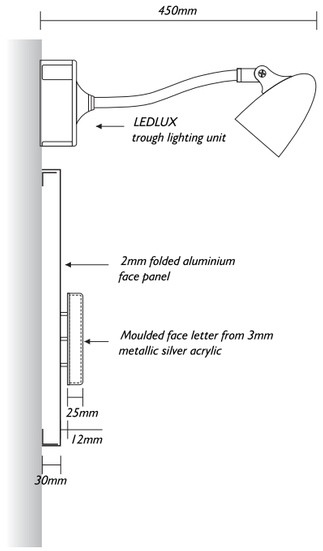

SIDE SECTION BULLET SPOT LIGHT

Drawing Information

Client:
Co-op Midlands Food
Address:
23 Newbold Road, Desford, Leicester, LE9 9GT

Drawing Number:
09-3877
Drawn By:
Christine Anne Welch
Saved as:
J:\Co-op Midlands 8136 Desford, Leicester

Date:
3rd June 2009
Scale:
@ A3 as shown
Notes:

Revision: **D**

RevA CAW 07/09/09 Revise for planning. Requested by JW.
RevB CAW 24/09/09 Revise for planning. Requested by SW.
RevC SD 29/09/09 Window Graphics removed.
RevD CAW 03/11/09. Add bullet lights, to fascias. Requested by JJ.

The co-operative

BLAZE NEON LTD
UNIT 3 - 4 ARDEN PARK, ARDEN ROAD,
FRANKLEY, BIRMINGHAM. B45 0JA
Tel:+44 (0)121 457 7715 Fax:+44(0)121 453 9355
www.blazeneon.com e-mail: design@blazeneon.com

THE COPYRIGHT OF THIS DRAWING IS OWNED BY BLAZE NEON LIMITED AND IS NOT TO BE DISCLOSED TO OTHER PERSONS OR TO BE USED FOR MANUFACTURING PURPOSES WITHOUT PERMISSION.

Co-op Midlands, 23 Newbold Road, Desford, Leicester, LE9 9GT

scale 1:500 @ A3

Metres
0 5 10 15 20
Scale 1:500

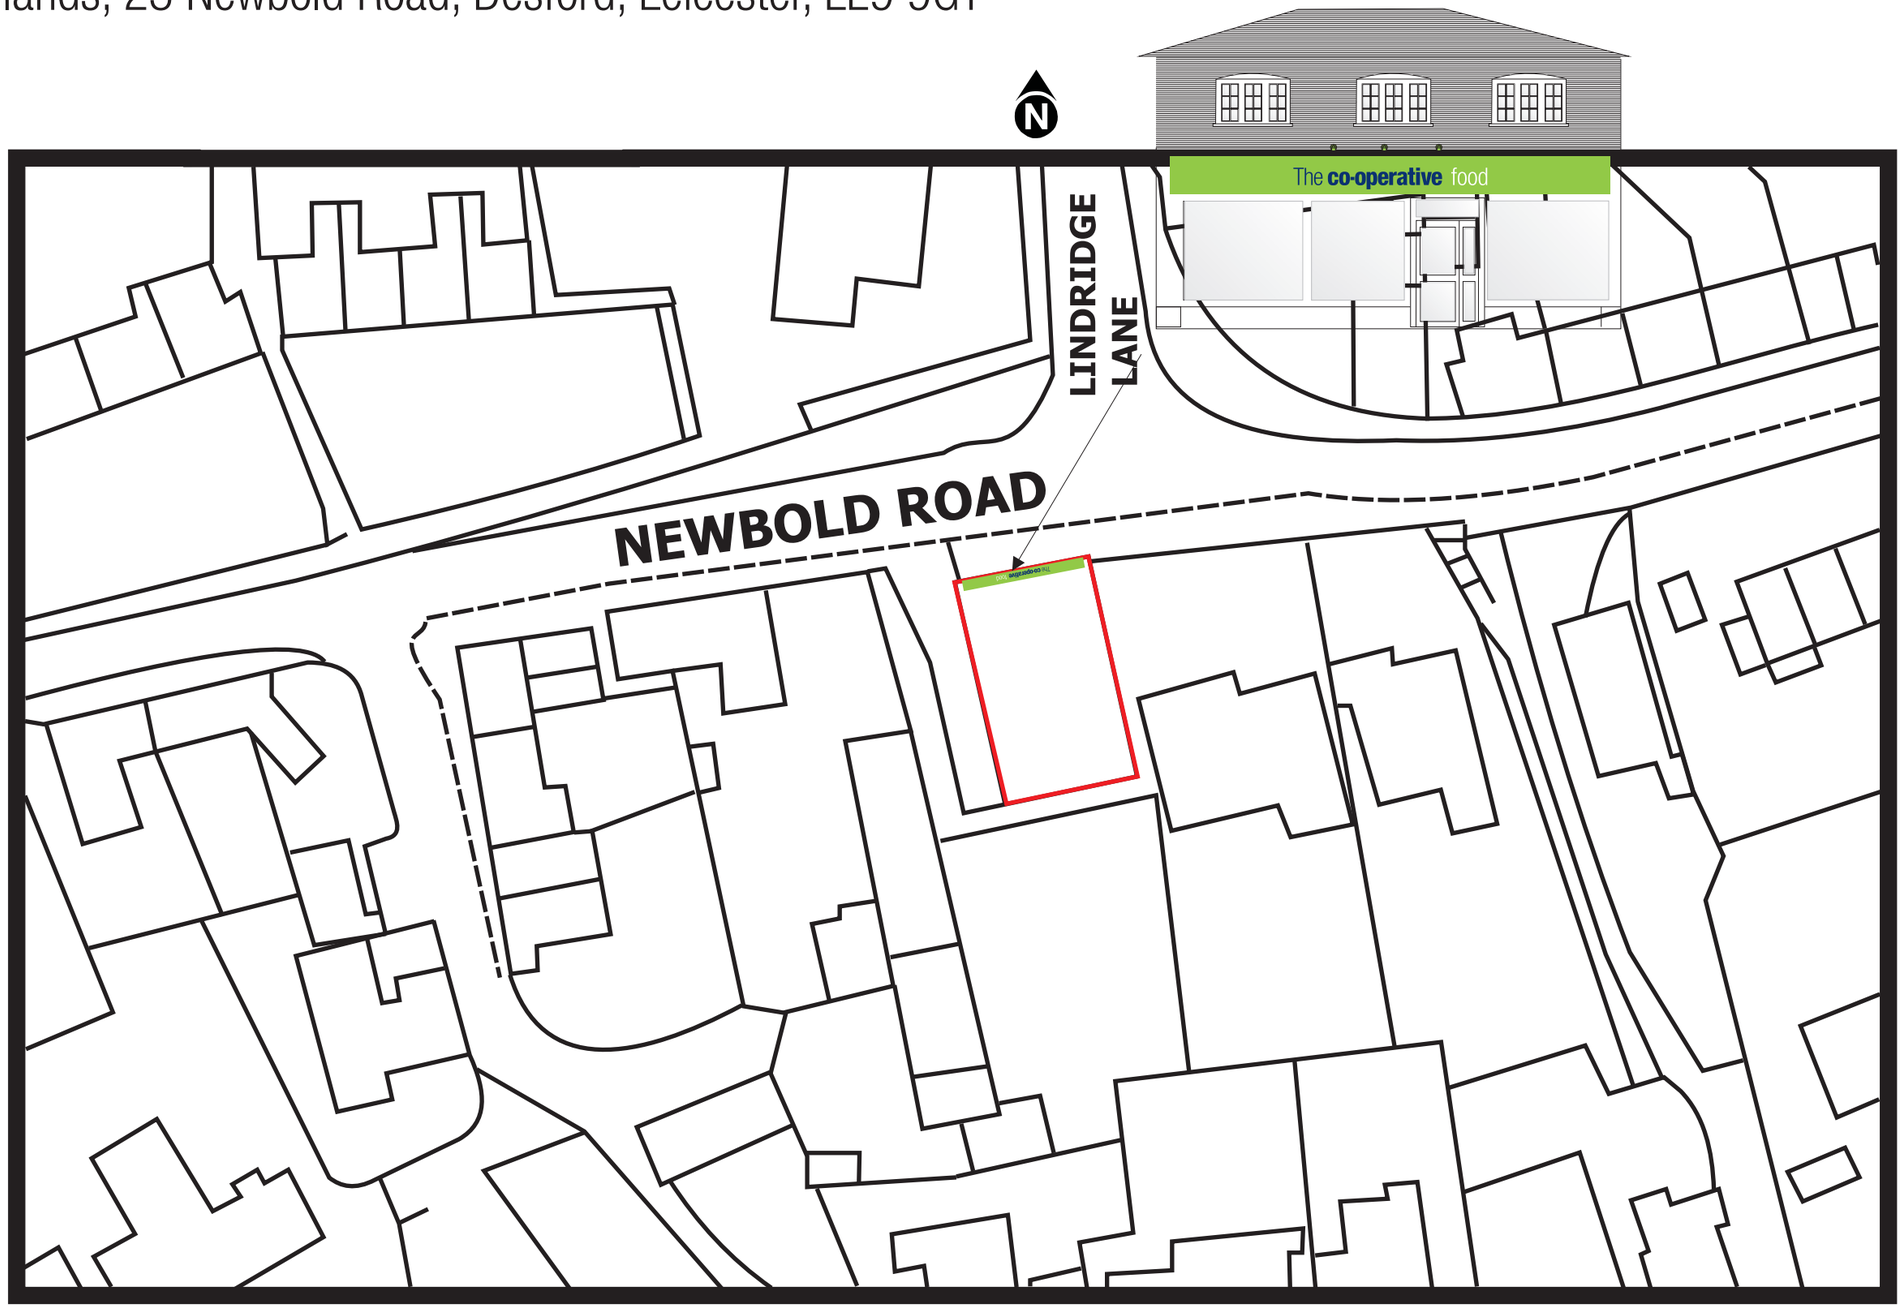

BLAZE NEON LTD
UNIT 3 - 4 ARDEN PARK, ARDEN ROAD,
FRANKLEY, BIRMINGHAM. B45 OJA
Tel:+44 (0)121 457 7715 Fax:+44(0)121 453 9355
www.blazeneon.com e-mail: design@blazeneon.com

Survey Photographs







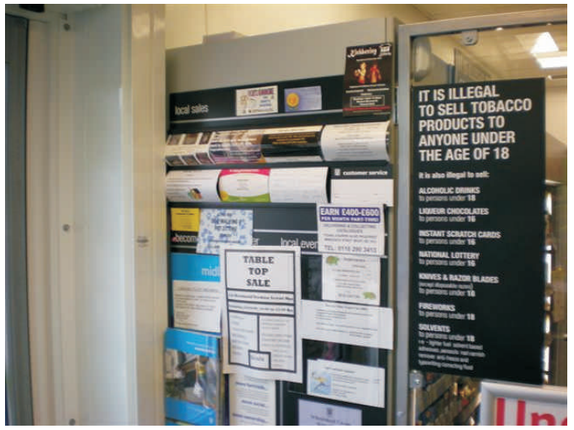

















The co-operative

BLAZE NEON LTD
UNIT 3 - 4 ARDEN PARK, ARDEN ROAD,
FRANKLEY, BIRMINGHAM. B45 0JA
Tel:+44 (0)121 457 7715 Fax:+44(0)121 453 9355
www.blazeneon.com e-mail: design@blazeneon.com

THE COPYRIGHT OF THIS DRAWING IS OWNED BY BLAZE NEON LIMITED AND IS NOT TO BE DISCLOSED TO OTHER PERSONS OR TO BE USED FOR MANUFACTURING PURPOSES WITHOUT PERMISSION.