



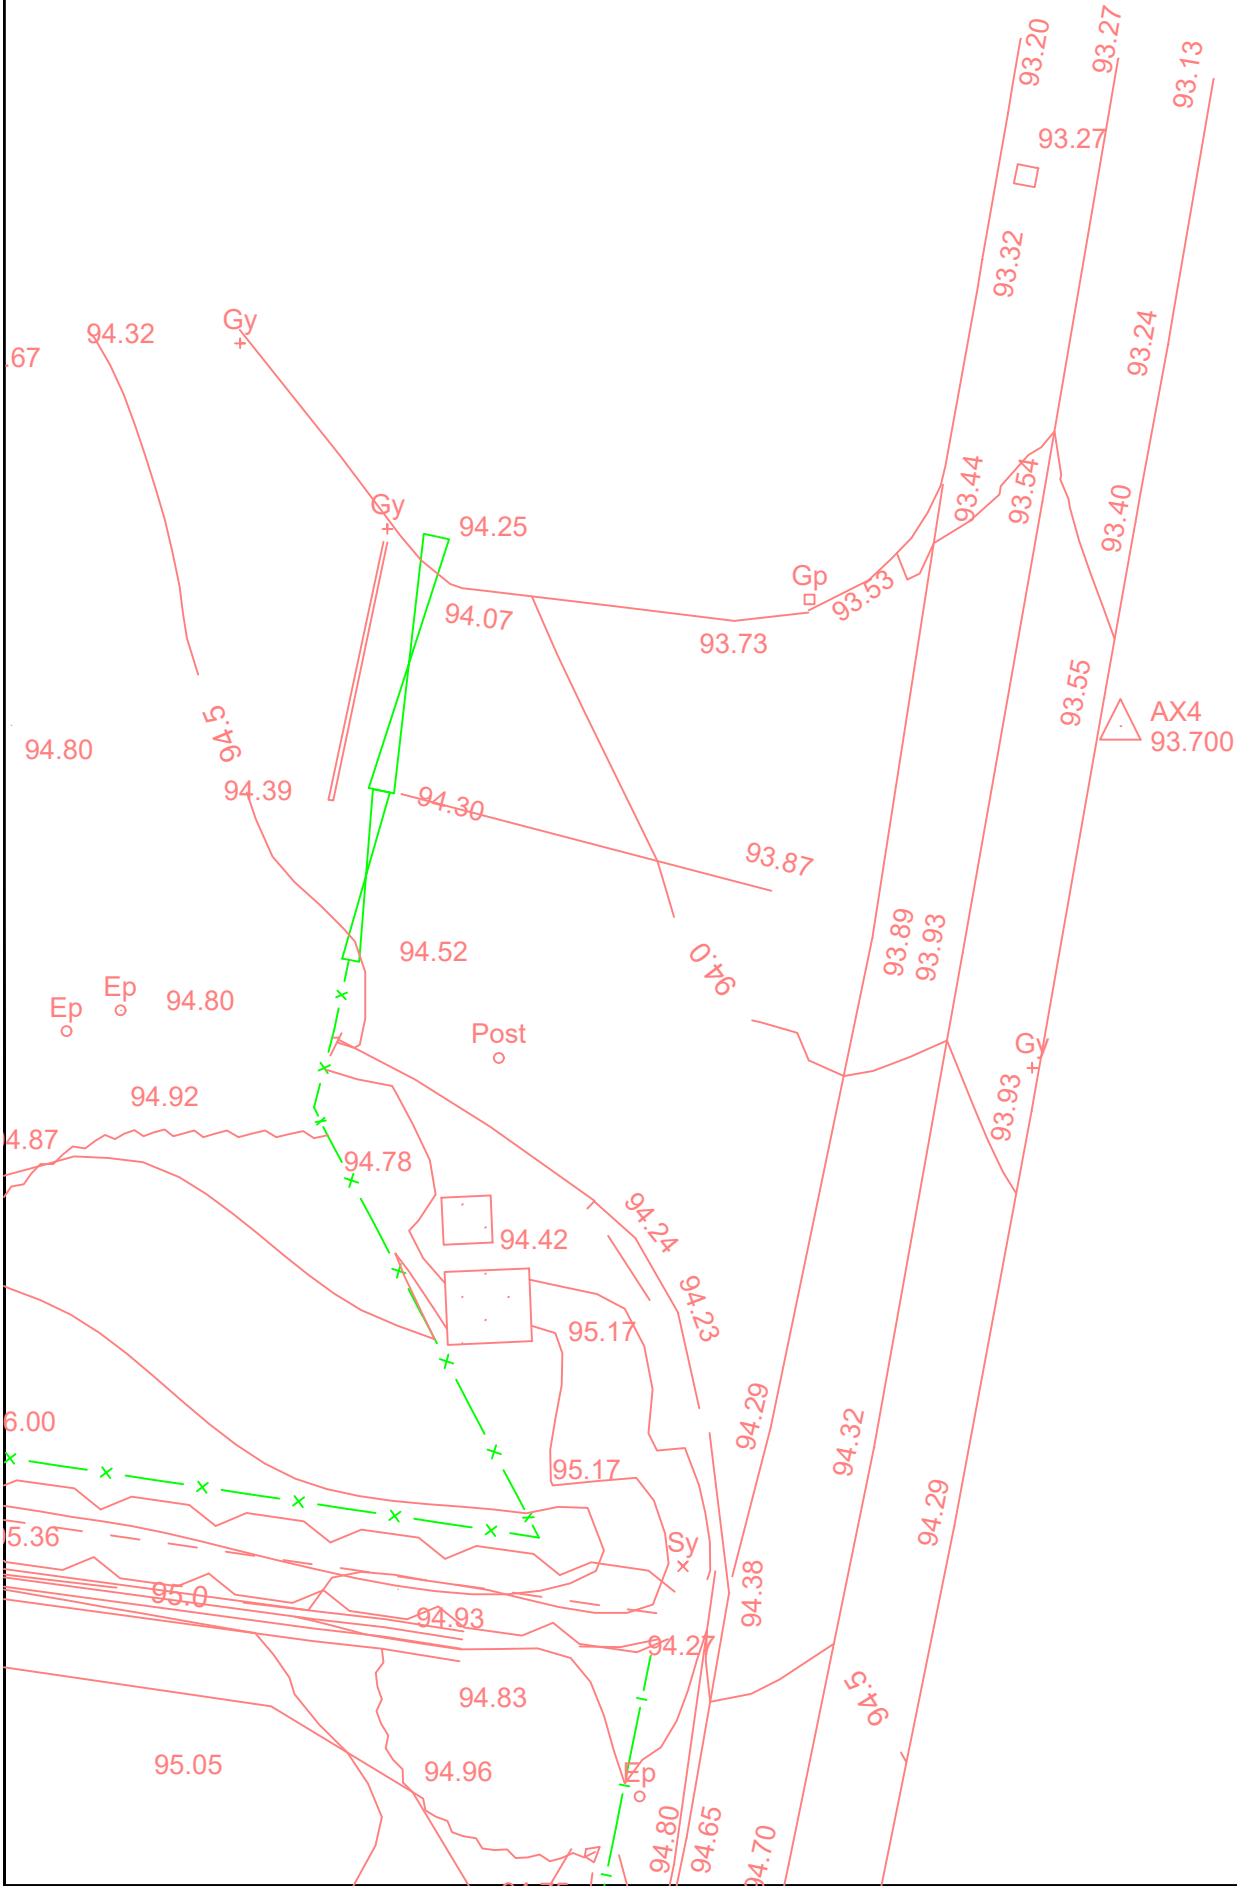

Existing Layout

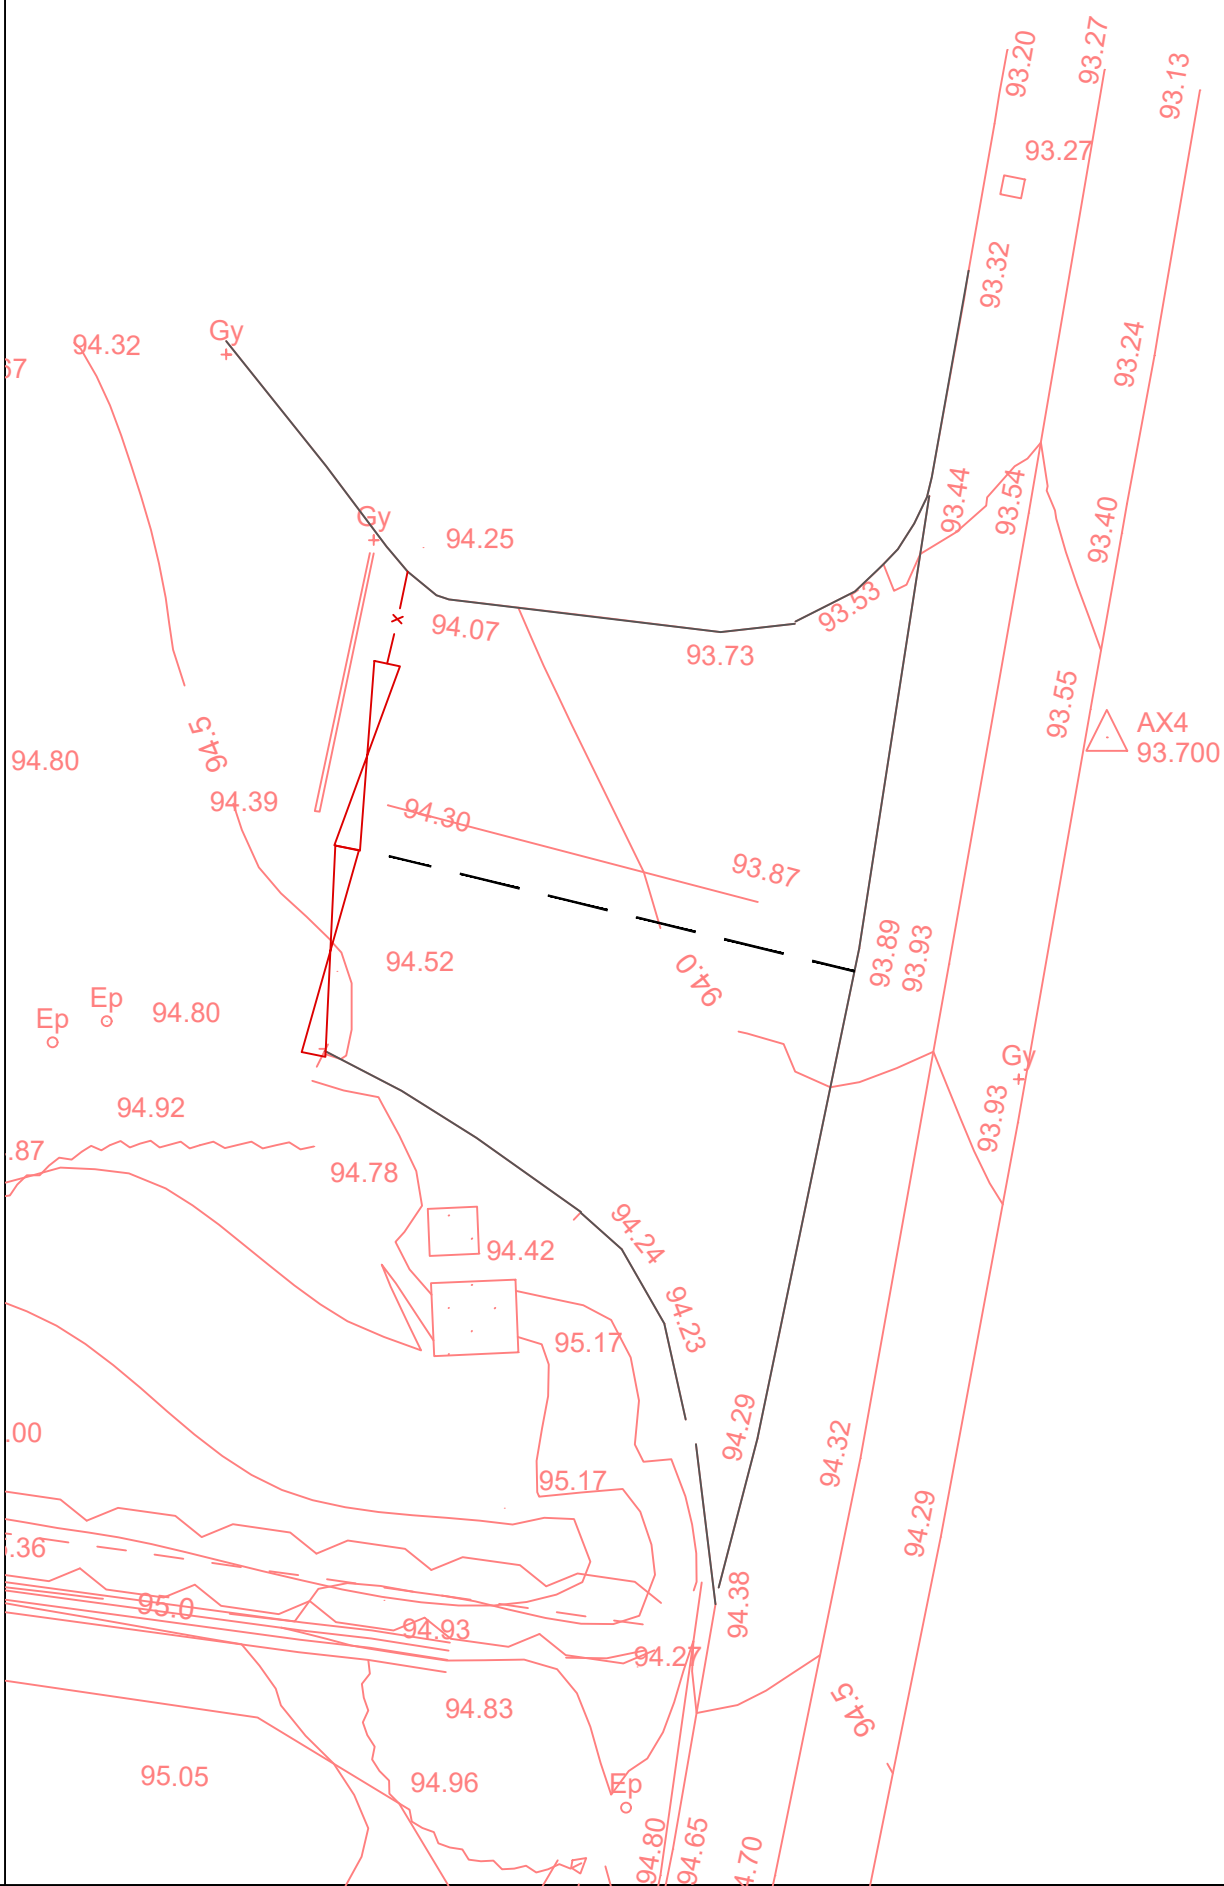

Proposed Layout



Notes

1. Do not scale this drawing. All dimensions must be checked/ verified on site. If in doubt ask.

2. This drawing is to be read in conjunction with all relevant architects, engineers and specialists drawings and specifications.

3. All dimensions in metres unless noted otherwise. All levels in metres unless noted otherwise.

4. Any discrepancies noted on site are to be reported to the engineer immediately.

Legend

Proposed Vehicle Gate

Existing Vehicle Gate

Proposed Fence

Existing Fence

Proposed Centre Line

Kerb Line

Rev

Date

Description

Dr

Ch

Client:

Upton Steel

Project:

Upton Steel, Shaw Lane, Coalville

Title:

Proposed And Existing Gate Location Comparison

Size:

A3

Scale:

1:250

Status:

PRELIMINARY

Project

Originator

Volume

Level

Type

Role

Number

Status

Revision

1252 - ADC-ZZ-XX-DR- Z -0103

S1

P01