


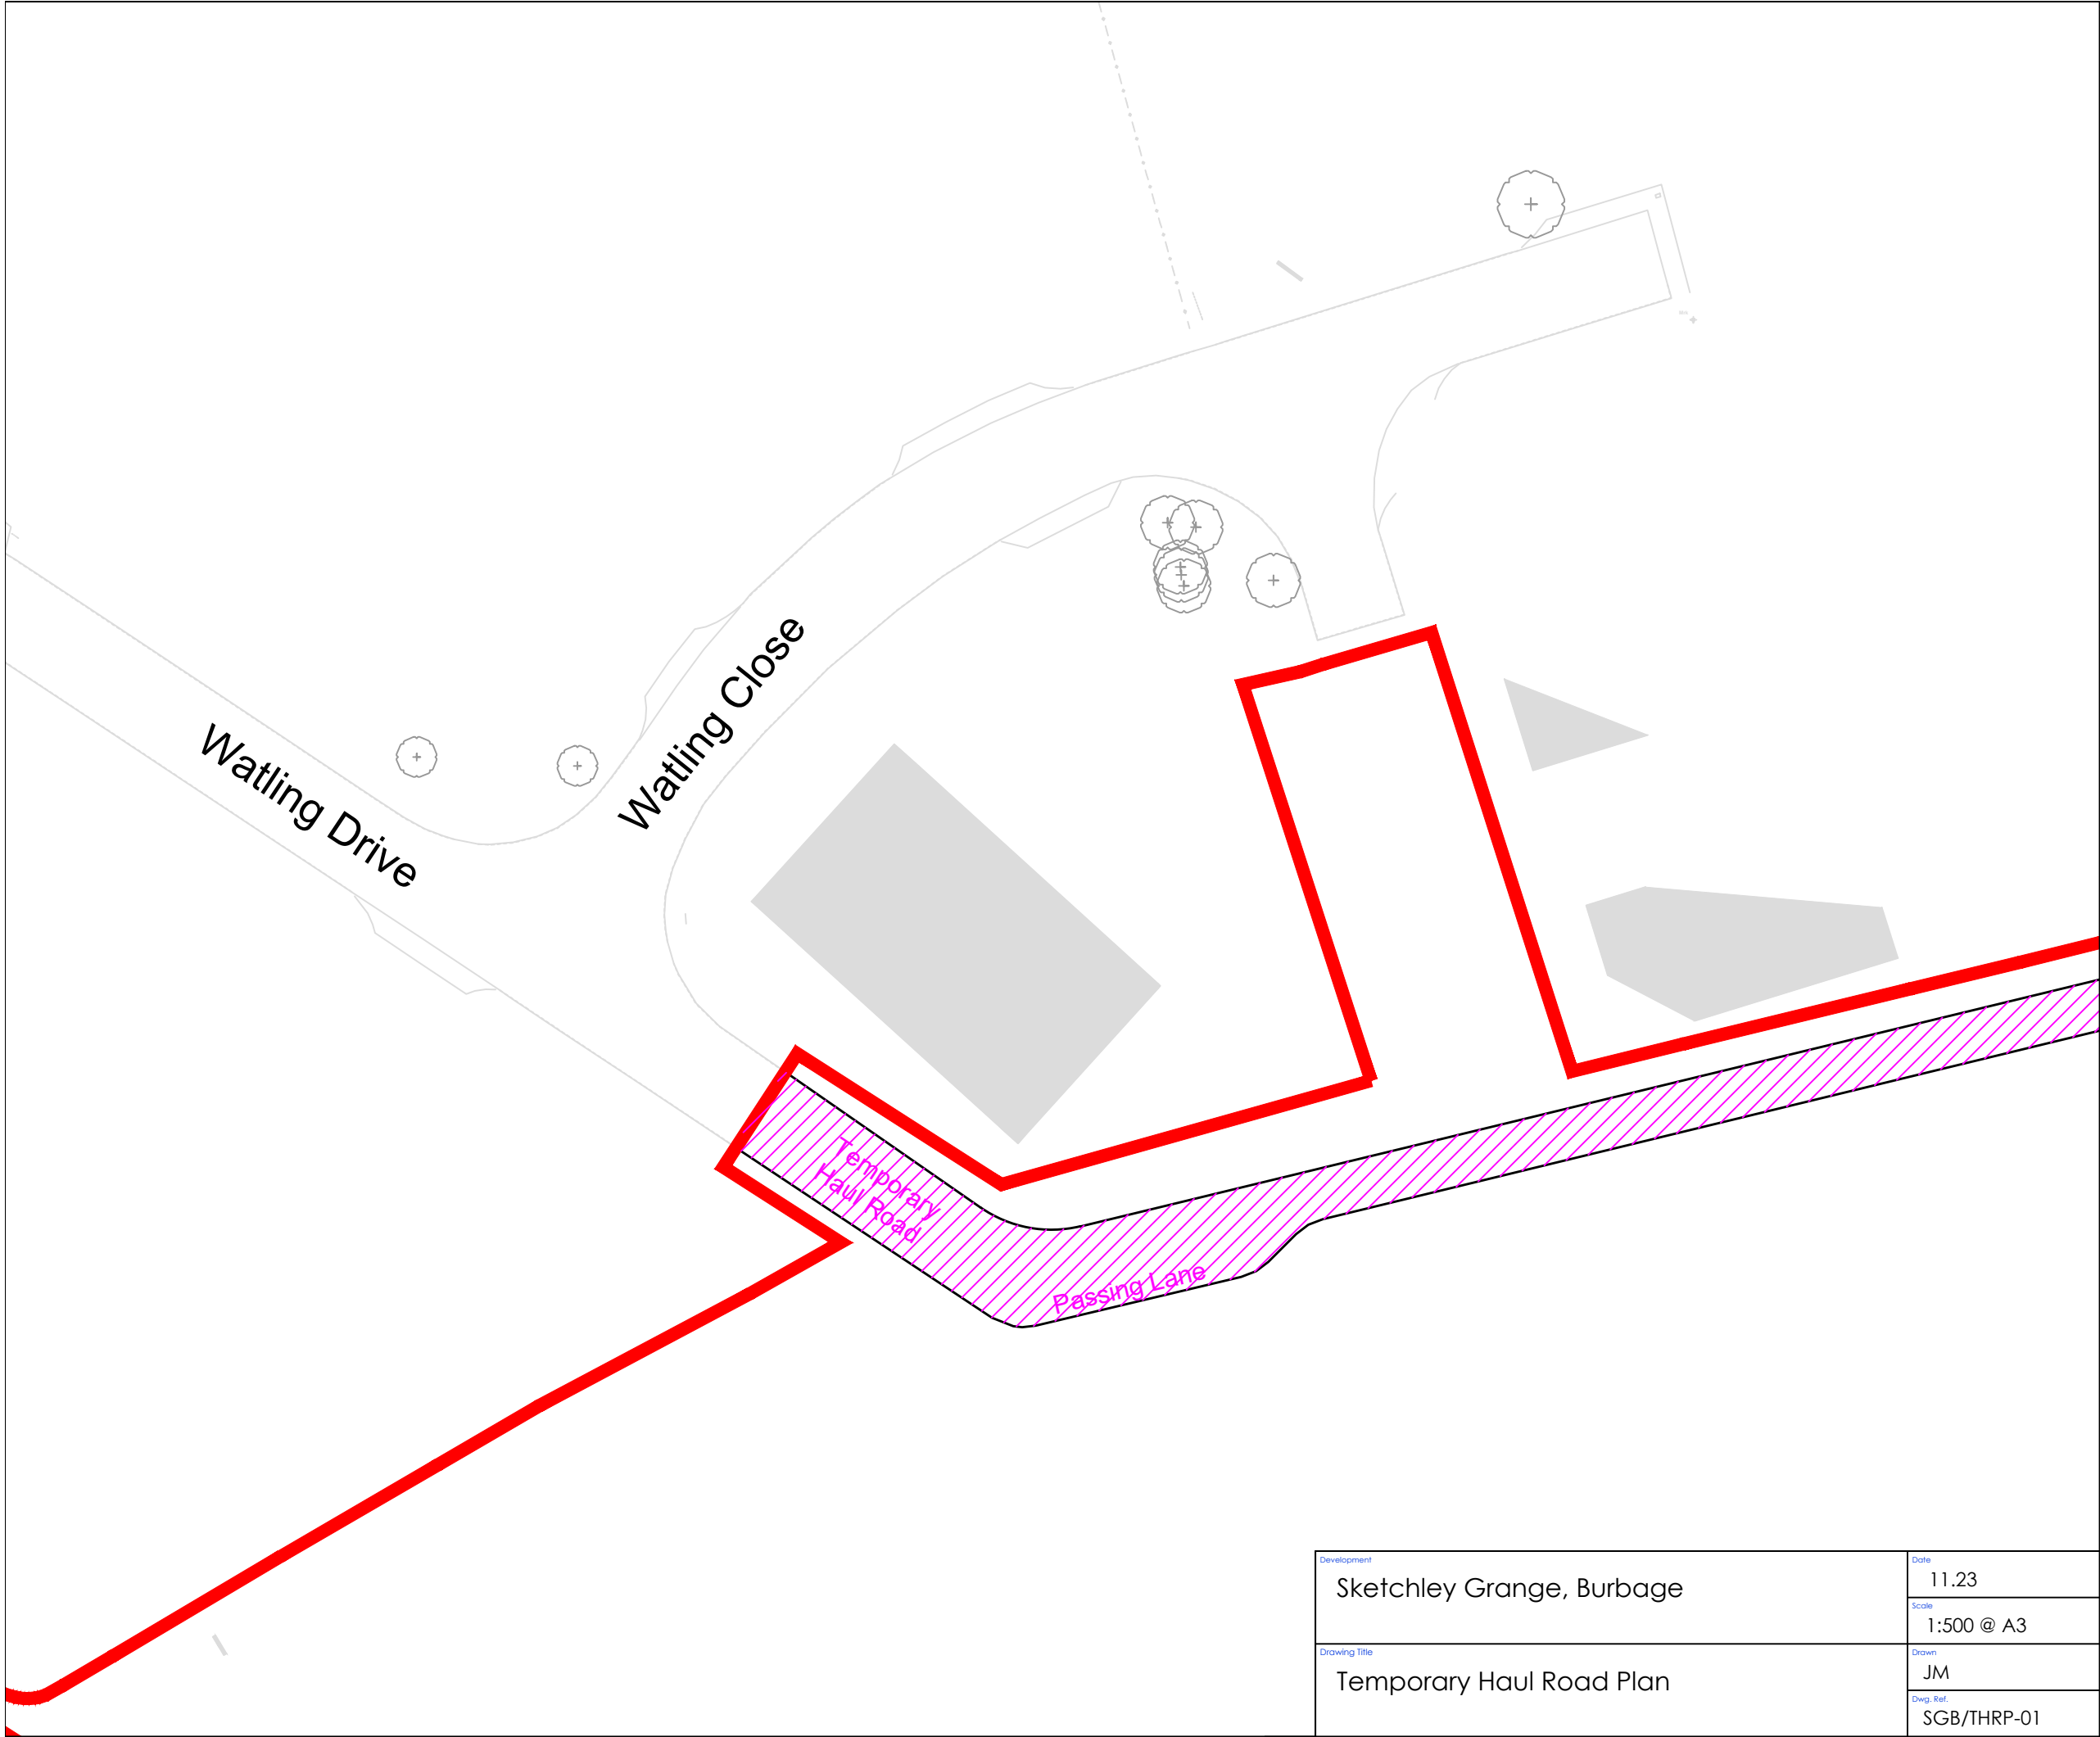

KEY:

 Development red line boundary

 Temporary haul road for construction access

Development	Sketchley Grange, Burbage		Date	11.23
			Scale	1:500 @ A3
Drawing Title	Temporary Haul Road Plan		Drawn	JM
			Dwg. Ref.	SGB/THRP-01

