
Site /ownership plan.

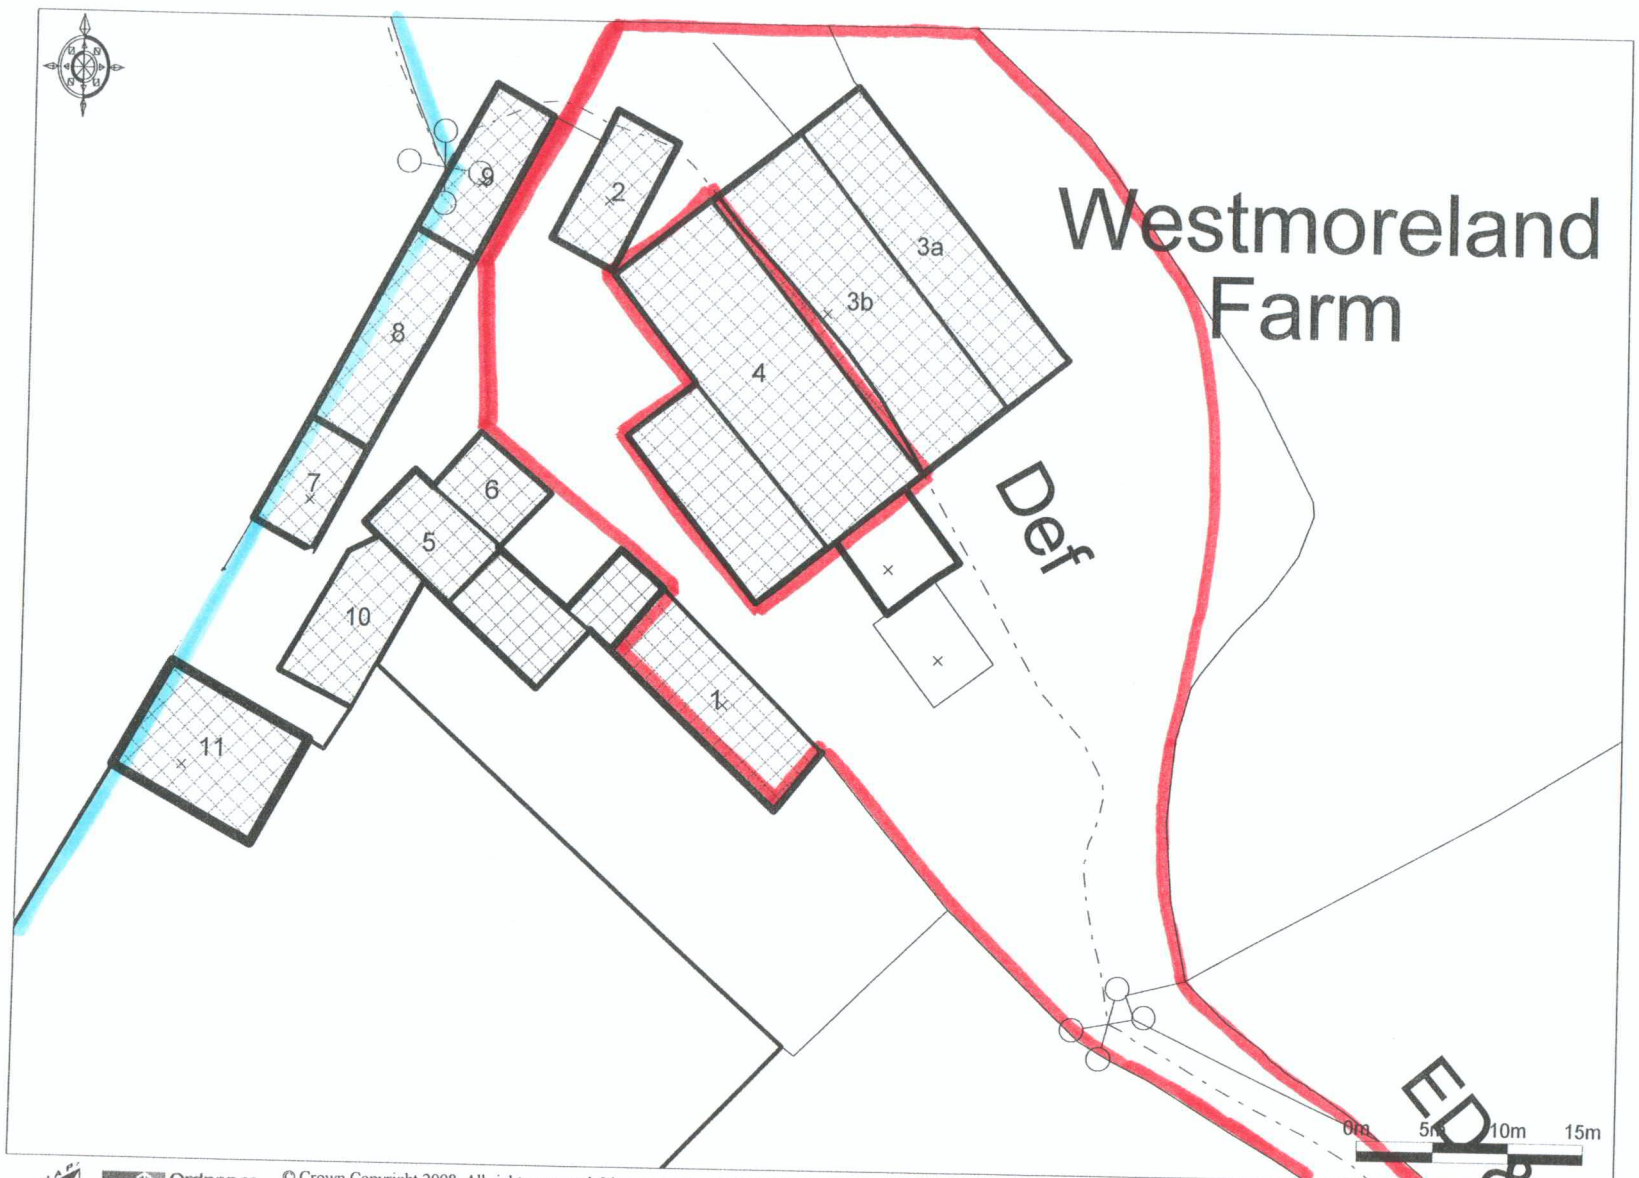

Ordnance Survey
© Crown Copyright 2008. All rights reserved. Licence number 100020449. Plotted Scale - 1:500