# Existing Elevations - 1:50

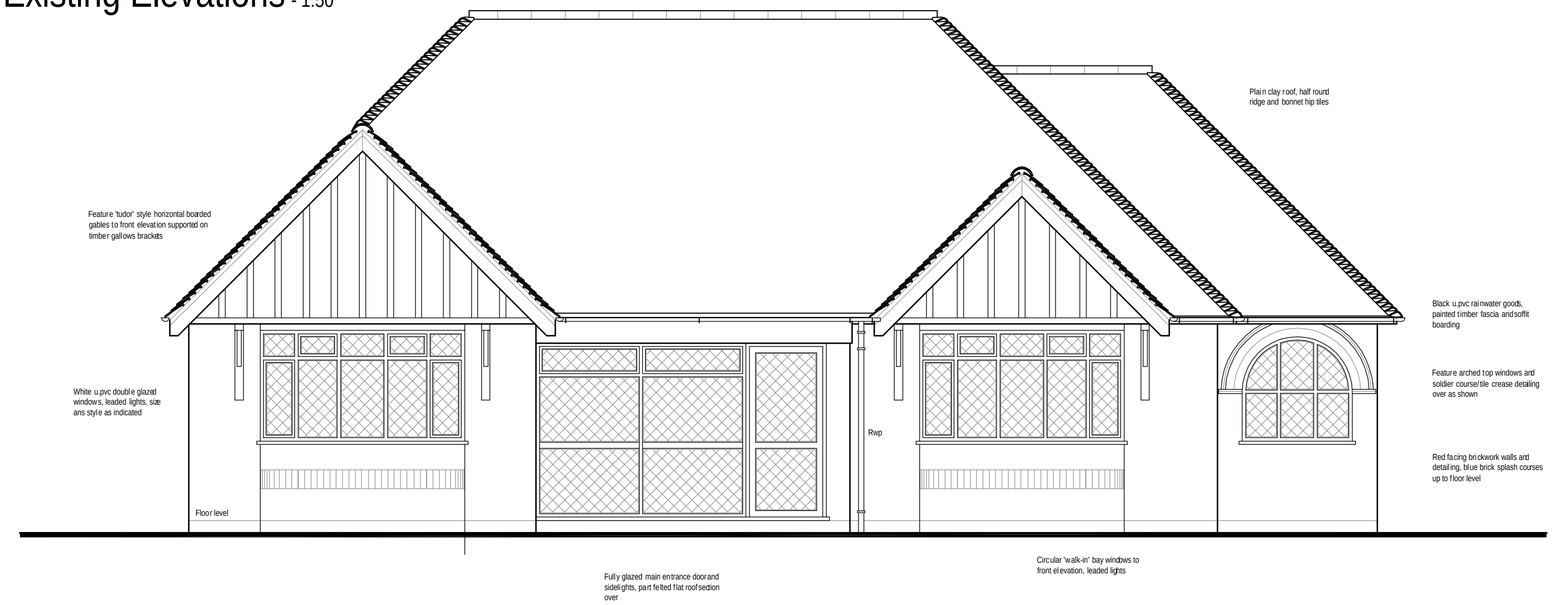


## Front Elevation -

to Elmsthorpe Lane

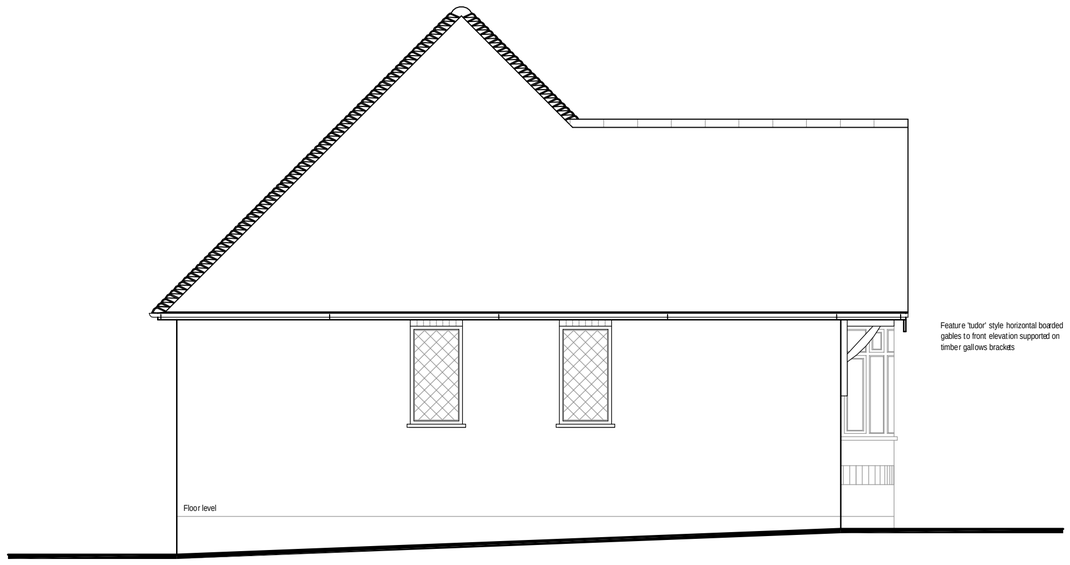


## Side Elevation -

to adjacent dwelling (number 35)

# 37 Elmsthorpe Lane, Earl Shilton, Hinckley, Leicestershire, LE9 7PT.

The copyright of this drawing is vested in S & S Architecture Limited and should not be reproduced, copied or used for any other purpose than that it is intended for without the prior written consent of S & S Architecture Limited.

DO NOT SCALE THIS DRAWING. Use figured dimensions only and report any discrepencies to S & S Architecture Limited immediately.

Existing Materials :-

Roof - Plain clay roof, half round ridge and bonnet hip tiles. Black u.pvc rainwater gutters and downpipes. Painted timber softwood fascia and soffit boarding.

External Walls - Red facing brickwork walls and detailing with contrasting blue brick splash. Feature brickwork head detailing where indicated.

Windows/Doors - White u.pvc double glazed windows and doors, leaded lights, styles and sizes as indicated.

## MEASURED SURVEY DRAWING

**37 Elmsthorpe Lane, Earl Shilton, Hinckley, Leicestershire, LE9 7PT**

PLEASE NOTE
This drawing has been prepared following the completion of a full measured site survey and is intended for planning purposes only. Written approval is to be granted from S & S Architecture Limited prior to the use of these details for any other purpose than that specified.

This drawing forms part of a set and is to be read in conjunction with additional measured site survey drawing ref: 2008.035 - 001 to 004 inclusive

S & S Architecture Limited

Offices at:

27 Emmanuel Road
Wylde Green
Sutton Coldfield
West Midlands
B73 5LY
T/F: 0121 382 5959

21 Hackett Close
Ashby-de-la-Zouch
Leicestershire
LE65 2HP
T/F: 01530 417764

www.sandsarchitecture.co.uk

Client
Mr S. Mayne
3 Hinckley Road, Earl Shilton, Hinckley, Leicestershire, LE9 7LG

Drawing Name
Existing Measured Survey Drawing (sheet 2 of 4)

Scale
1:50

Date
May 2008

Drawing Number
2008.035 - 002