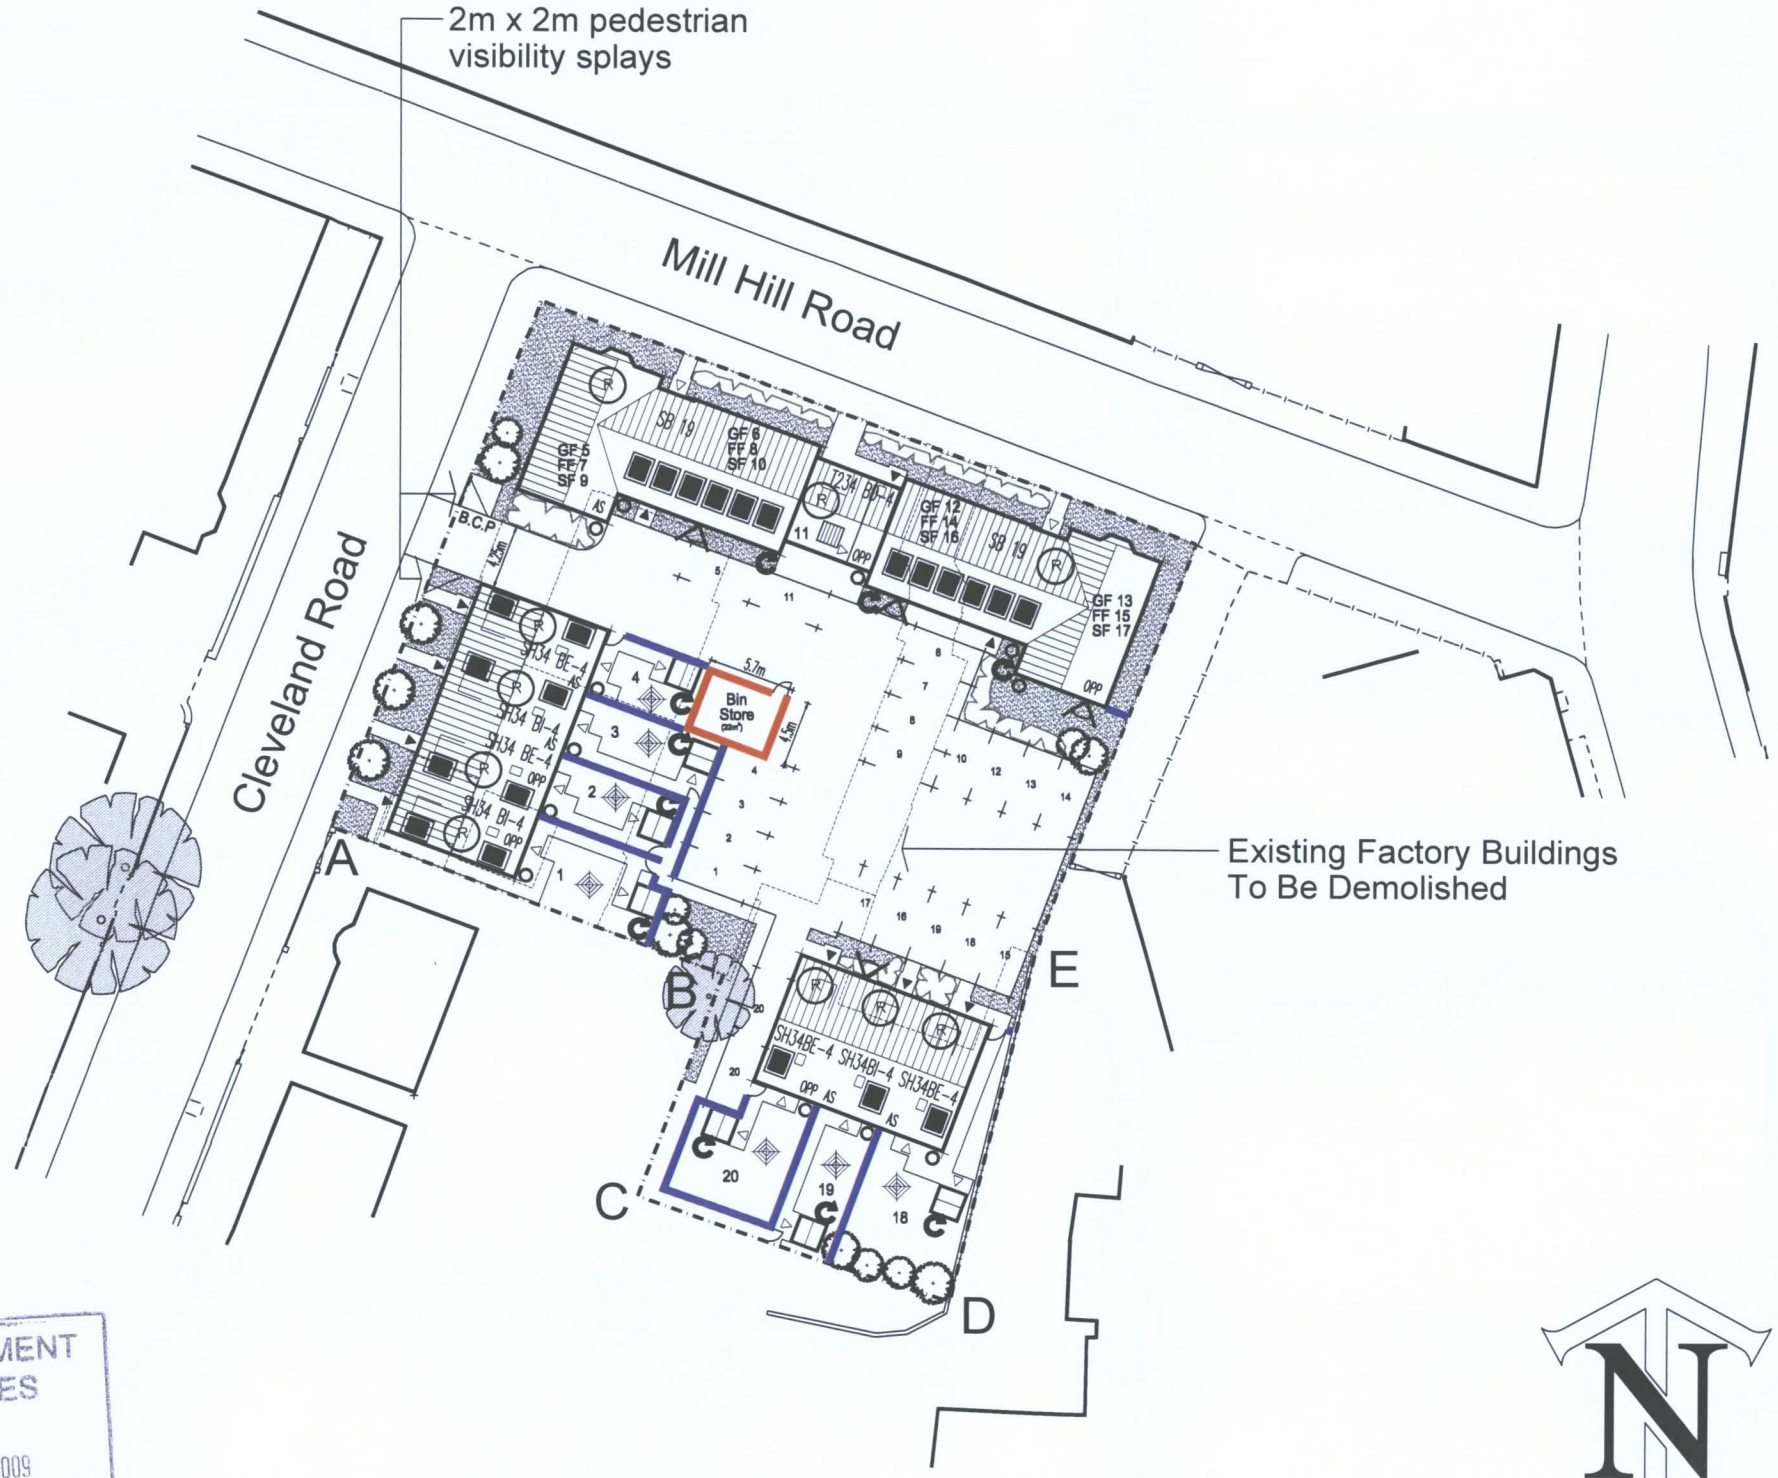


DEVELOPMENT SERVICES
21 MAY 2009
RECEIVED

House Type Schedule:

House Type	Descripton	Sq. Ft	No.
SB 19	2 Bed, 3 Storey Apartment Type.	615.5ft	12No
SH34	3 Bed, 2.5 Storey House Type	935ft	7No
T234	3 Bed, 3 Storey House Type	744ft	1No
	TOTAL	14675ft	20No

Fencing Legend:

1.8m High Screen Wall.

1.8m High Close Board Fence.

A - B New 2m High Close Board Fence.

B - C Existing Wall With Fence On Top.

C - D Boundary Treatment Subject To Conclusions Of Noise Assessment.

D - E Boundary Treatment Subject To Conclusions Of Noise Assessment.

Rev.	Description	Date

DAVID WILSON HOMES
FOREST BUSINESS PARK
CARTWRIGHT WAY, BARDON HILL, LEICESTERSHIRE
LE67 1GL
Tel: 01530 276700 Fax: 01530 813491

Development
Proposed Residential Development At Mill Hill Road, HINCKLEY

Drawing Title
Fencing Layout

Date	Scale	Drawn
20:05:2009	1:500	RJS.

Dwg. Ref.	Rev.
S2237/100/03	-