
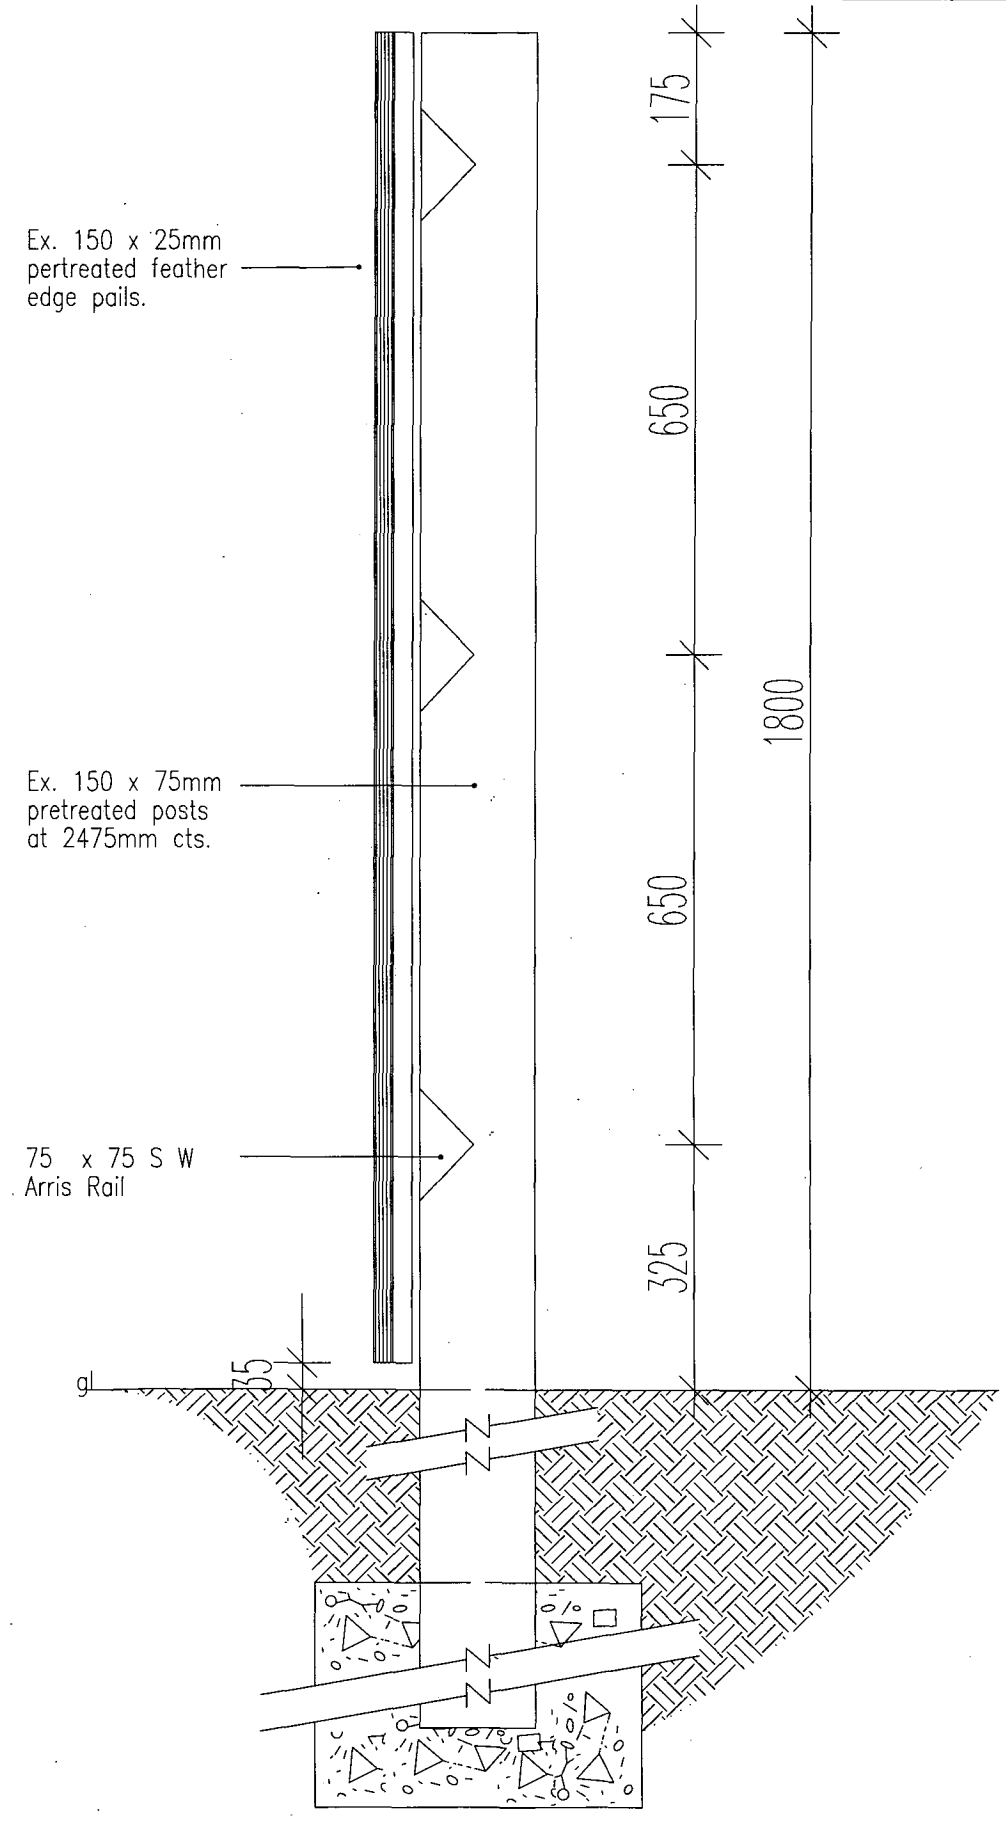


SECTION A–A
1:10

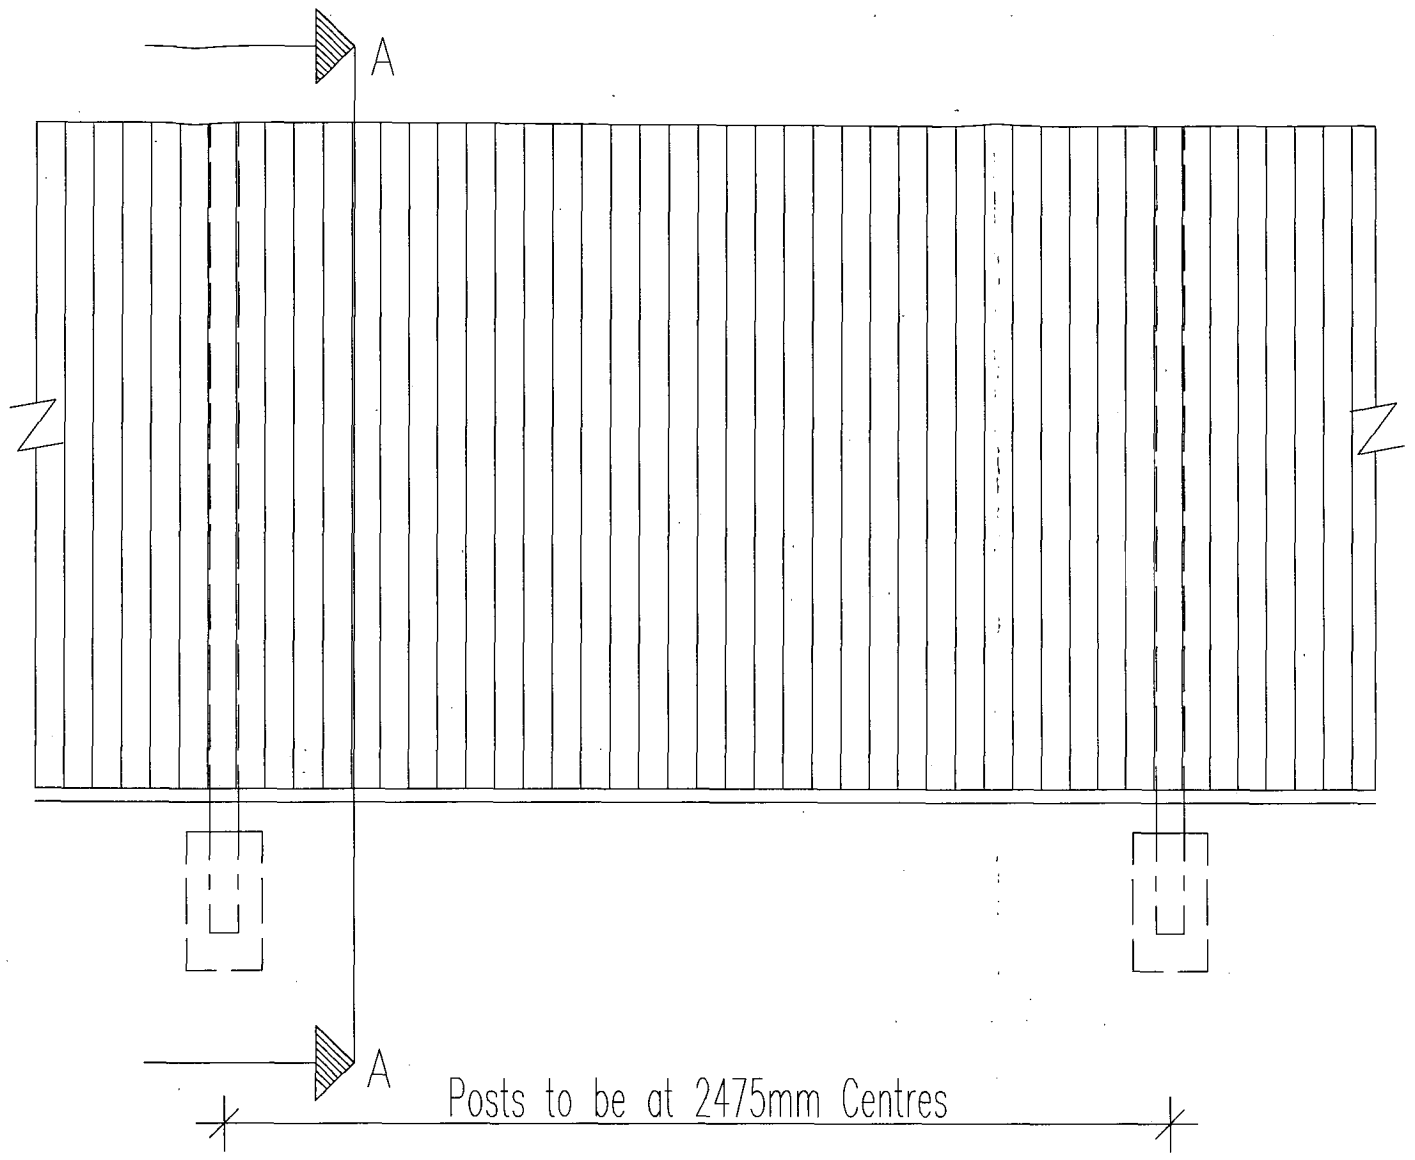

TYPICAL ELEVATION OF CLOSE BOARDED FENCE 1:20

DEVELOPMENT SERVICES
21 MAY 2009
RECEIVED

TIMBER FENCE COMPONENTS TO BE PRESSURE TREATED TO BS 4072 WITH COAL TAR CREOSOTE TO BS 144:1990 PARTS 1 & 2 COLOUR TO BE TEAK FINISH OR SIMILAR APPROVED

Development: David Wilson Homes East Midlands Standard Details	Date: February 2004
	Scale: 1:10, 1:20
Drawing Title: 1800mm Close Boarded Fence Details	Drawn:
	Dwg. Ref.: SD/600/13

DAVID WILSON HOMES