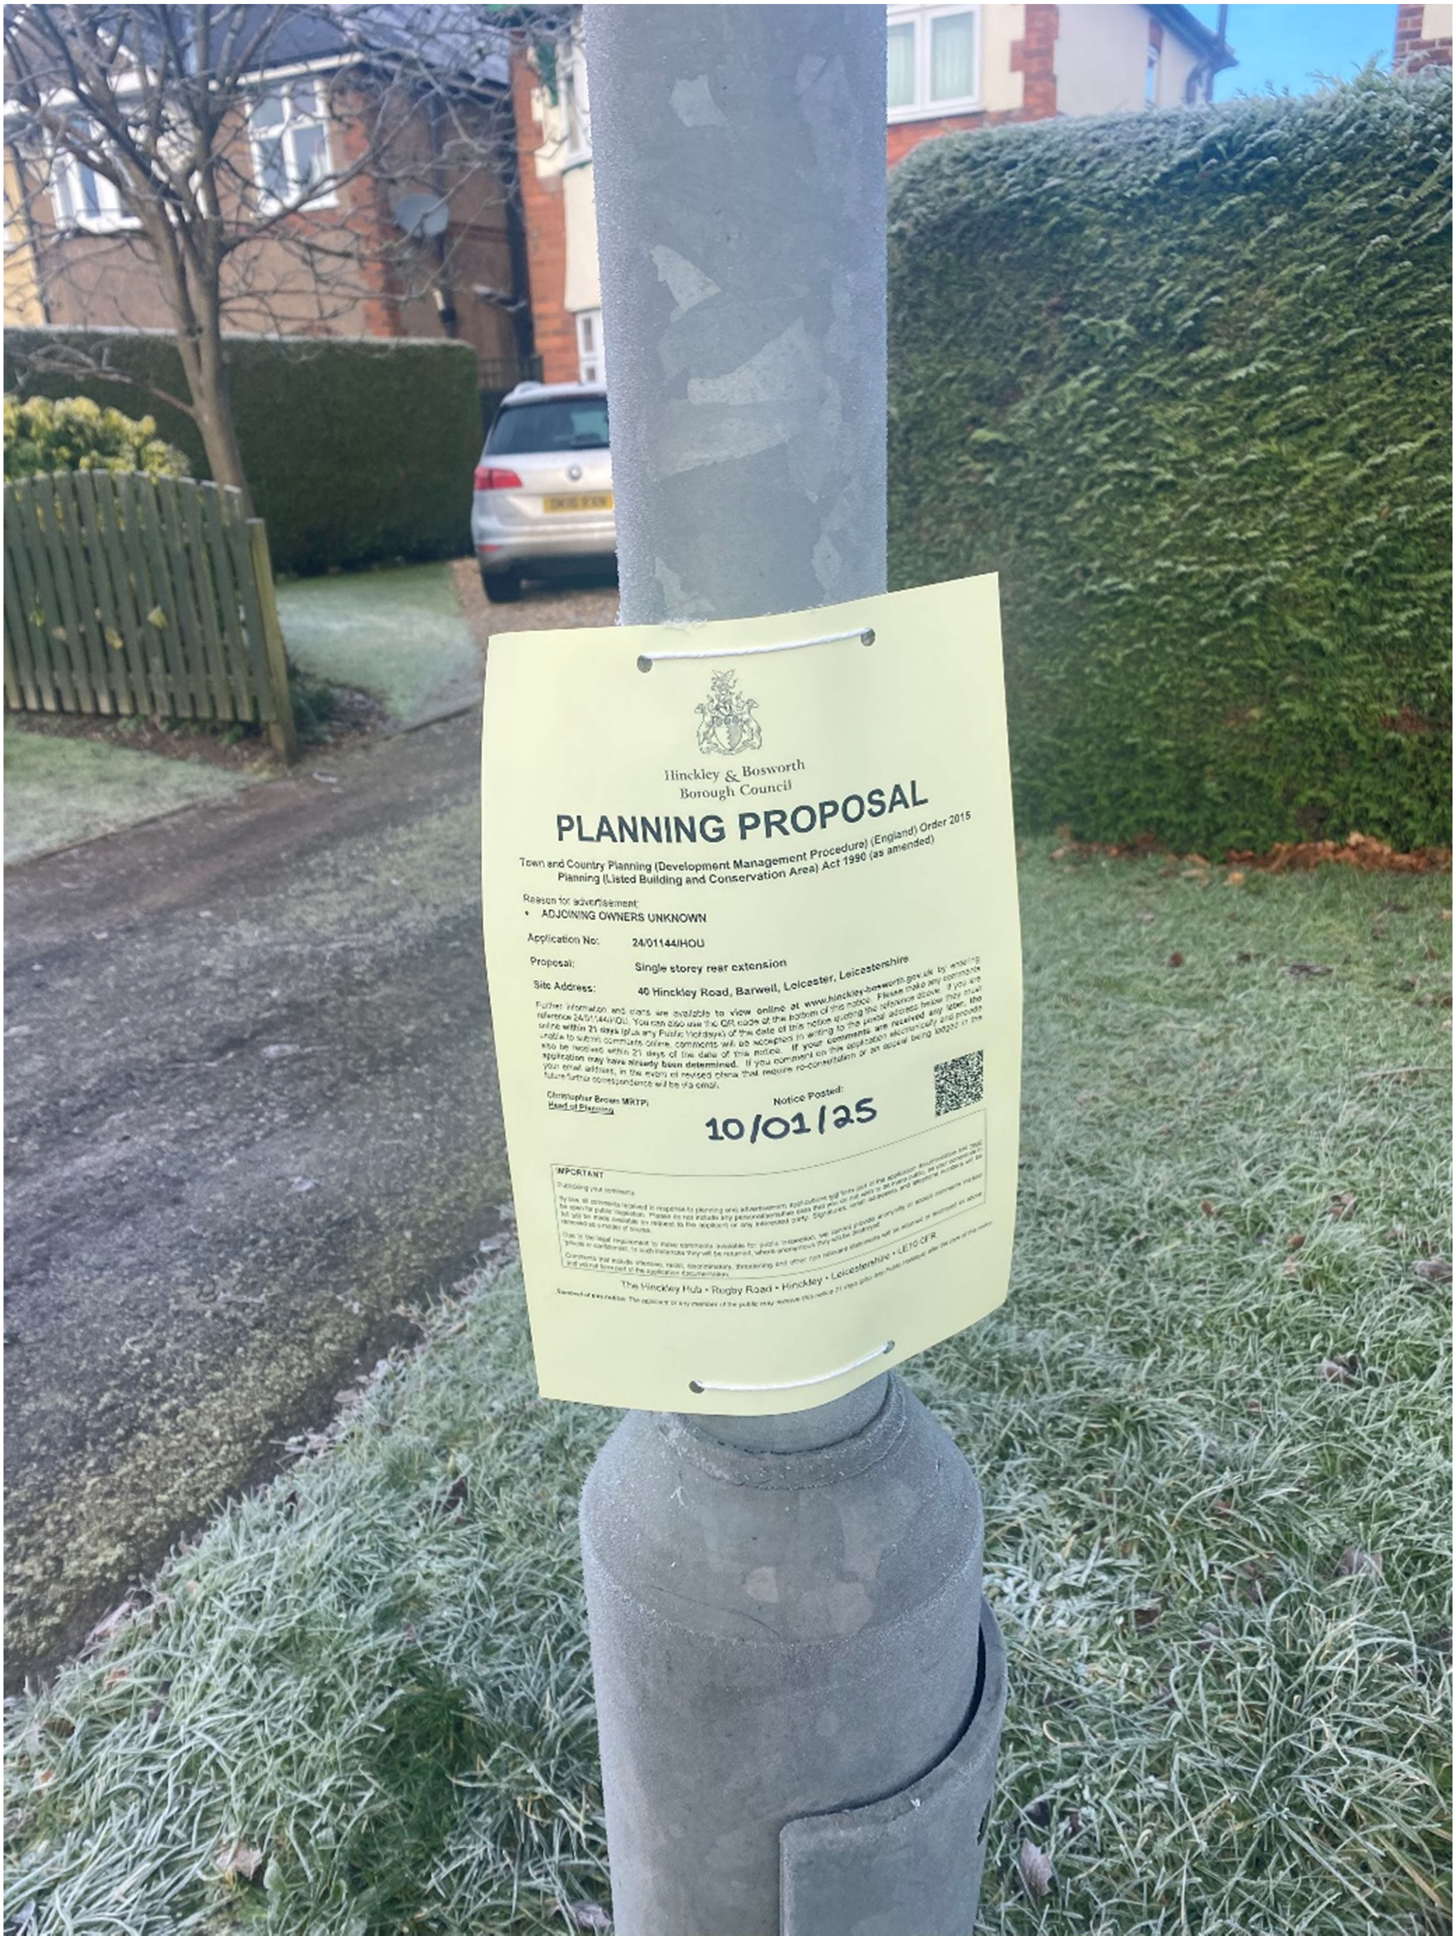

Hinckley & Bosworth
Borough Council

PLANNING PROPOSAL

Town and Country Planning (Development Management Procedure) (England) Order 2015
Planning (Listed Building and Conservation Area) Act 1990 (as amended)

Reason for advertisement:

- ADJOINING OWNERS UNKNOWN

Application No: 24/01144/HOU

Proposal: Single storey rear extension

Site Address: 40 Hinckley Road, Barwell, Leicester, Leicestershire

Further information and plans are available to view **online at www.hinckley-bosworth.gov.uk** by entering reference 24/01144/HOU. You can also use the QR code at the bottom of this notice. Please make any comments online **within 21 days** (plus any Public Holidays) of the date of this notice quoting the reference above. If you are unable to submit comments online, comments will be accepted in writing to the postal address below they must also be received within 21 days of the date of this notice. **If your comments are received any later, the application may have already been determined.** If you comment on this application electronically and provide your email address, in the event of revised plans that require re-consultation or an appeal being lodged in the future further correspondence will be via email.

Christopher Brown MRTPI
Head of Planning

Notice Posted:
10/01/25

IMPORTANT

Publishing your comments

The Hinckley Hub • Rugby Road • Hinckley • Leicestershire • LE10 0FR