

08/00175/FUL


20 FEB 2008

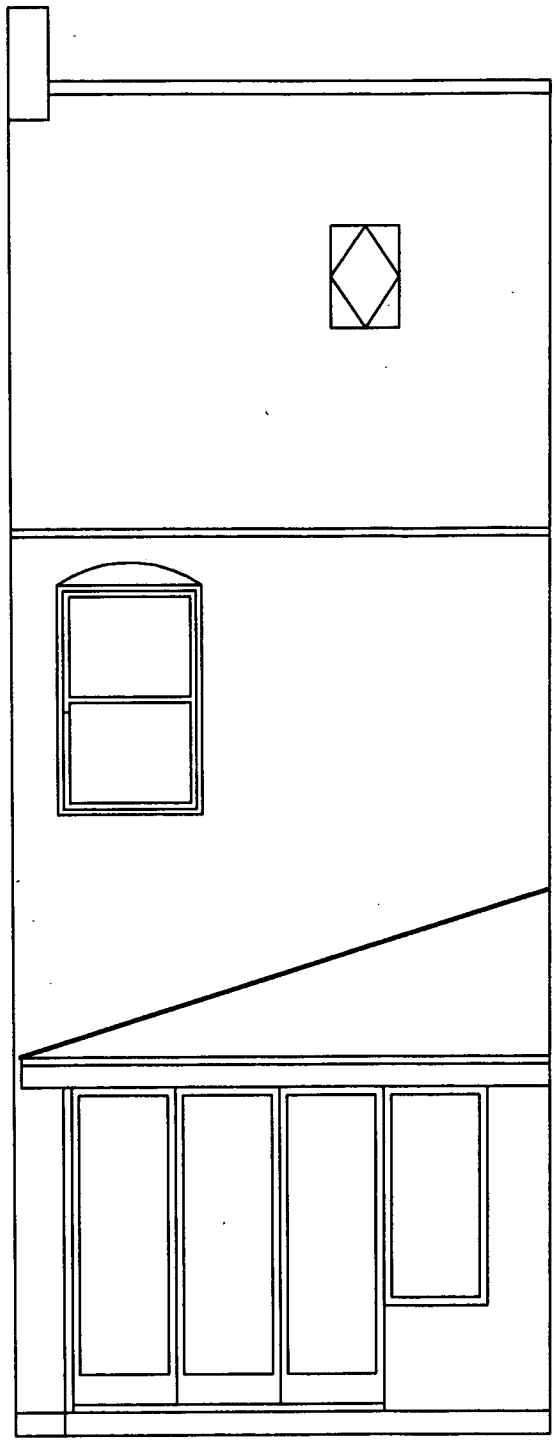


Existing Rear Elevation

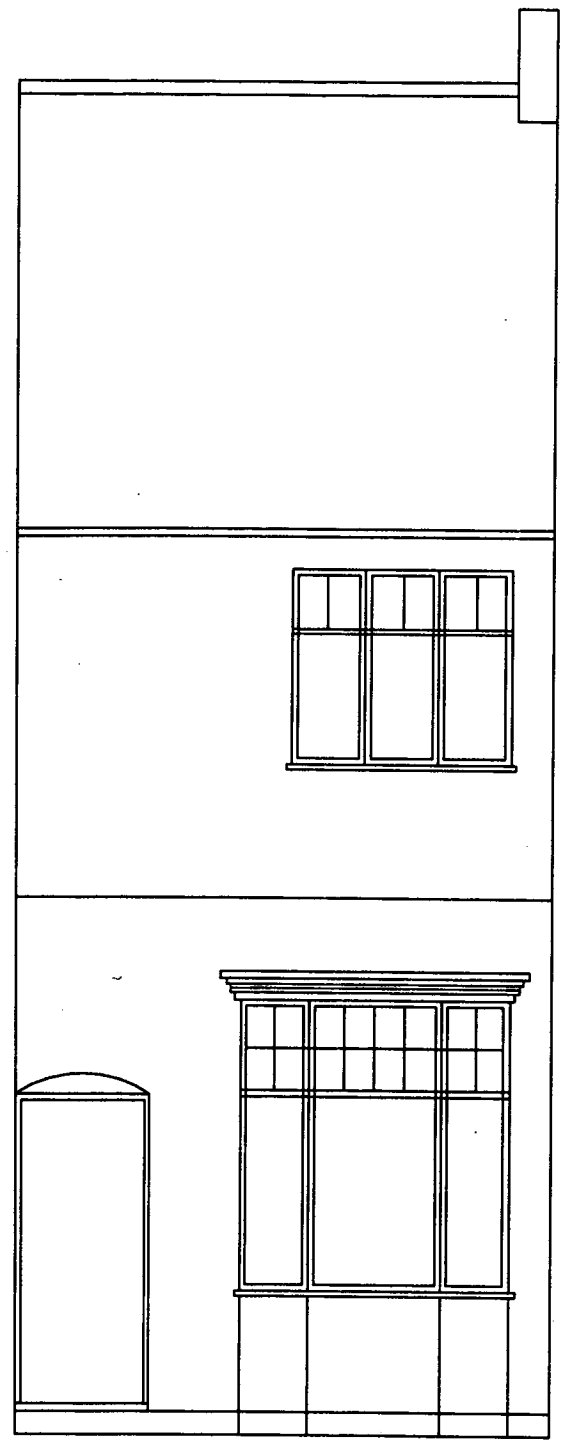

Existing Front Elevation

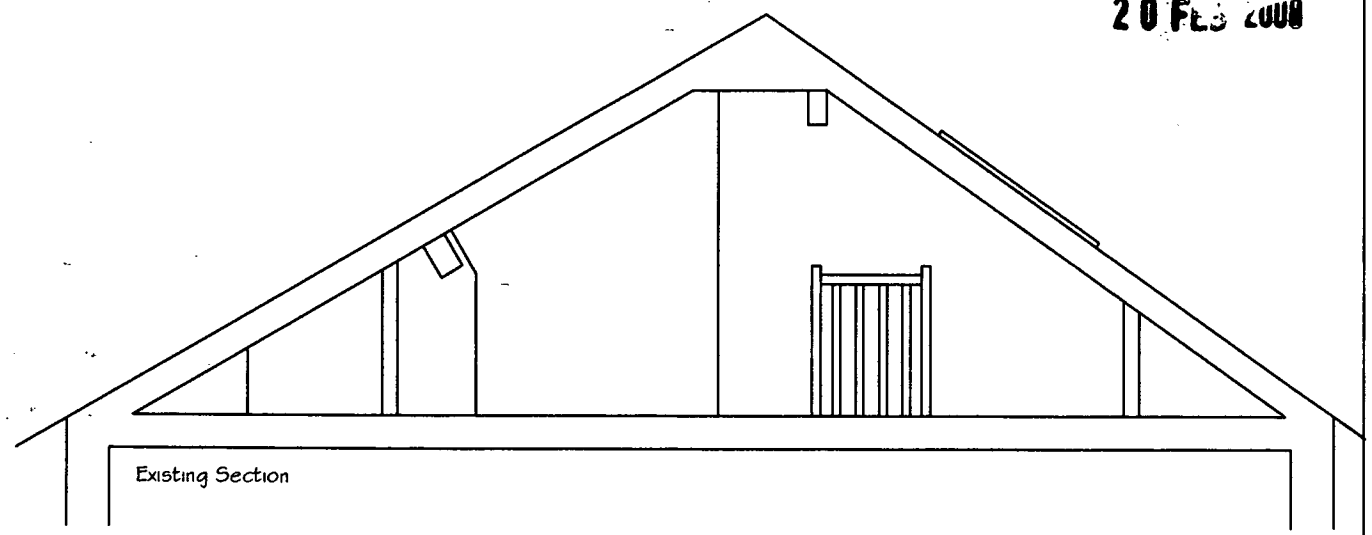

Existing Section

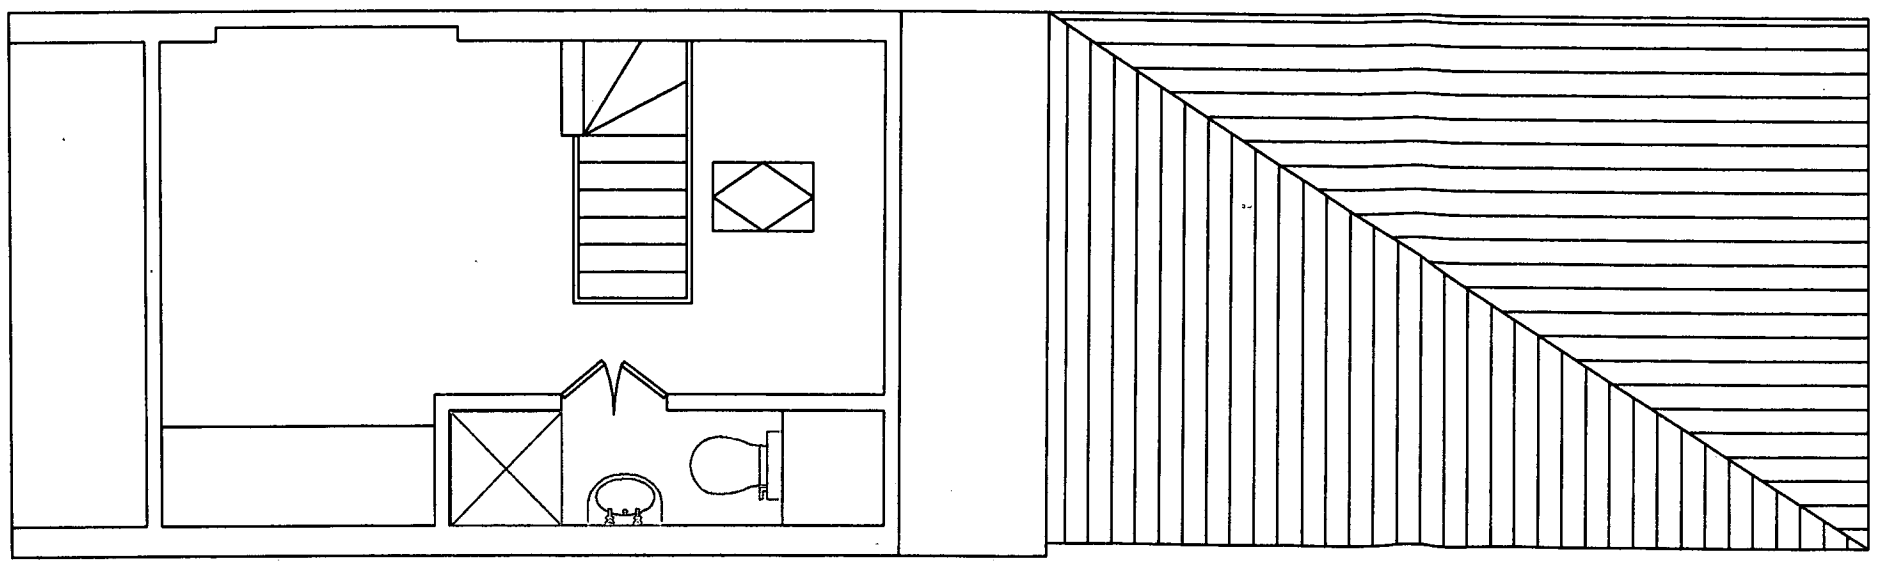

Existing Loft Plan

Ellis & Hughes
theartofbuildingwithstyle
sixninethreeaylestoneroadleicesterletwoeightg
ellisandhughes@yahoo.co.uk
01162831435

Client

Mr G Brewster
179 Station Road
Ratby
LE6 0JR

Project
Dormer to Loft Space

Drawing	Drawing No:	Scale
Existing	BRE	1:50
Issue	Date	Drawn By
1	08/02/08	D.E
Issue	Date	Drawn By
Issue	Date	Drawn By

Note:
1.To be read in conjunction with other consultants drawings
2.Do not scale off drawing. Use figured dimensions only
3.Warning, This drawing is in colour

4.This drawing - the design & its components remains the property of Ellis & Hughes & may not be reproduced in any without prior written consent.