
08/00178/FUL

21 FEB 2008

25 Bradgate Road Hinckley

Site Location Plan

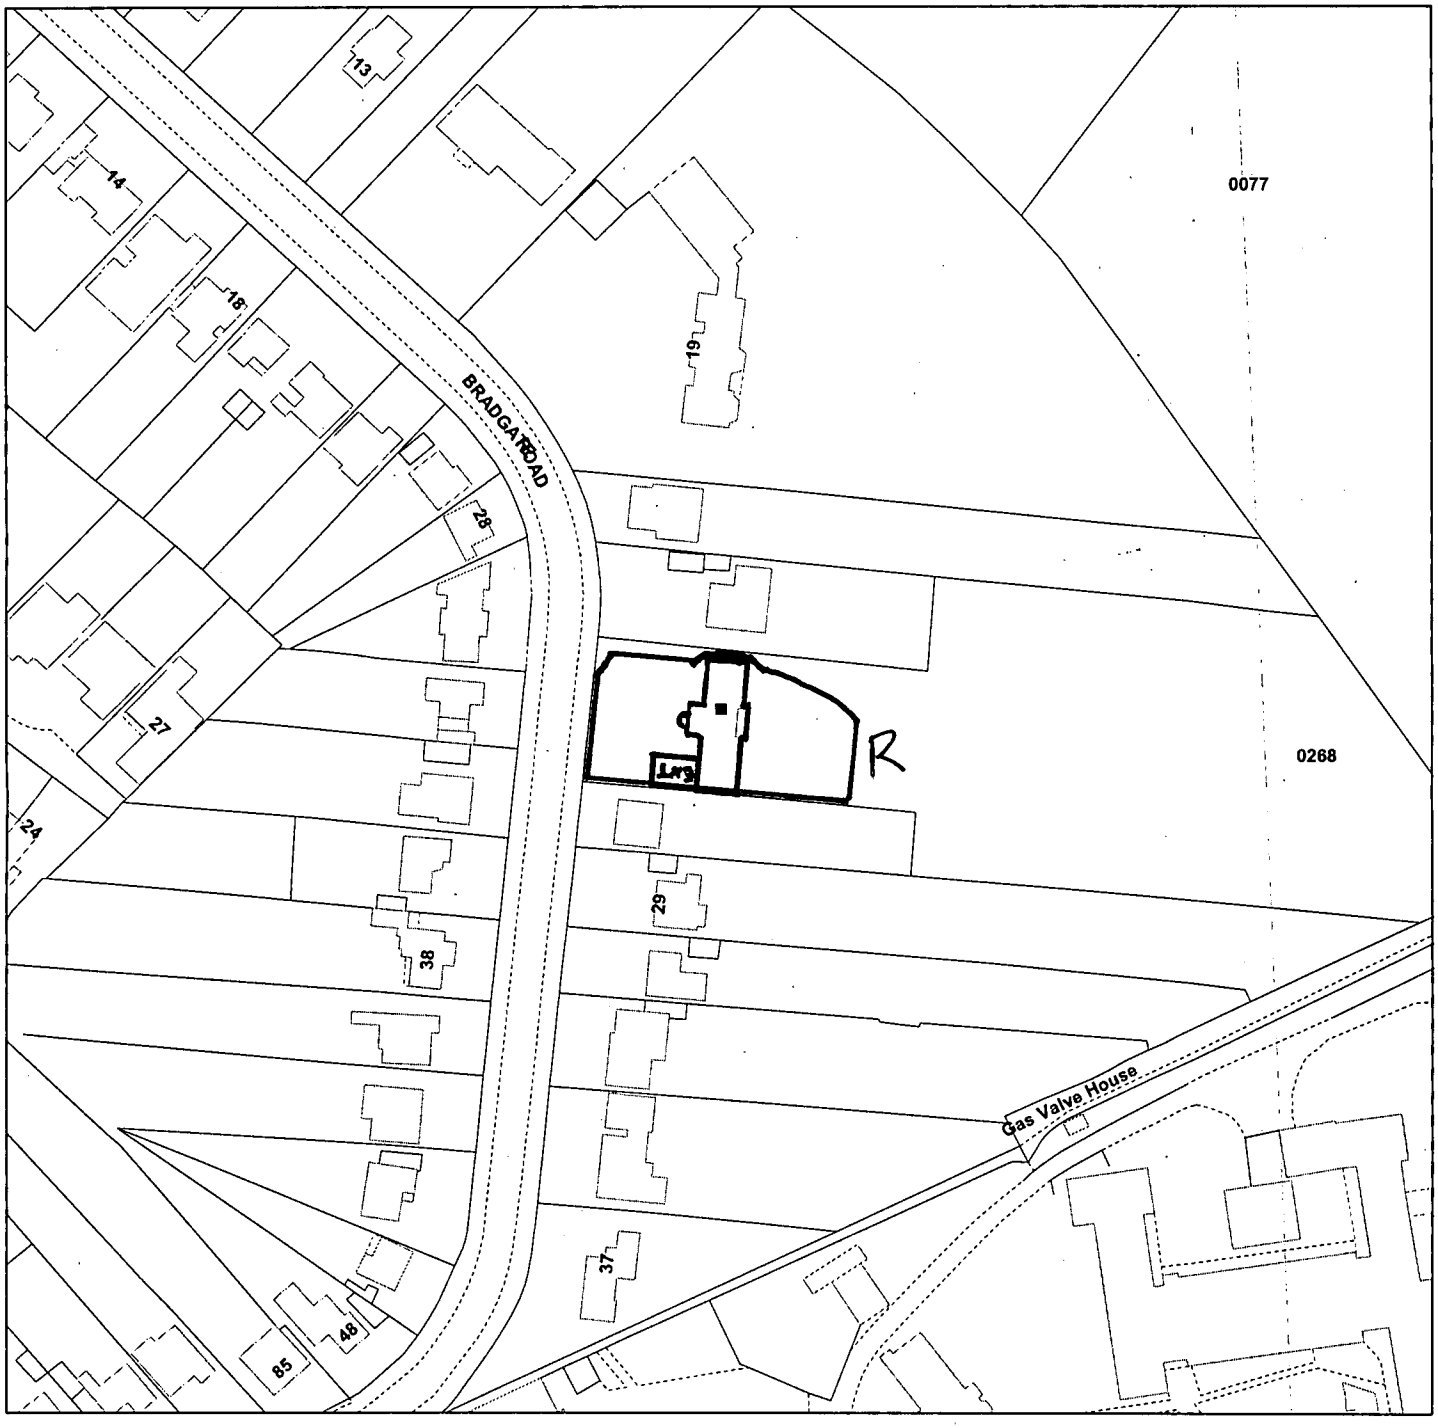

Scale : 1:1250

Reproduced from the Ordnance Survey map with the permission of the Controller of Her Majesty's Stationery Office © Crown Copyright 2000.

Unauthorised reproduction infringes Crown Copyright and may lead to prosecution or civil proceedings.

DEVELOPMENT SERVICES
21 FEB 2008
RECEIVED

Organisation	HBBC
Department	Developement & Culture
Comments	Not Set
Date	01 October 2007
SLA Number	Not Set

*Produced using ESRI (UK)'s MapExplorer 2.0 - **http://www.esriuk.com***