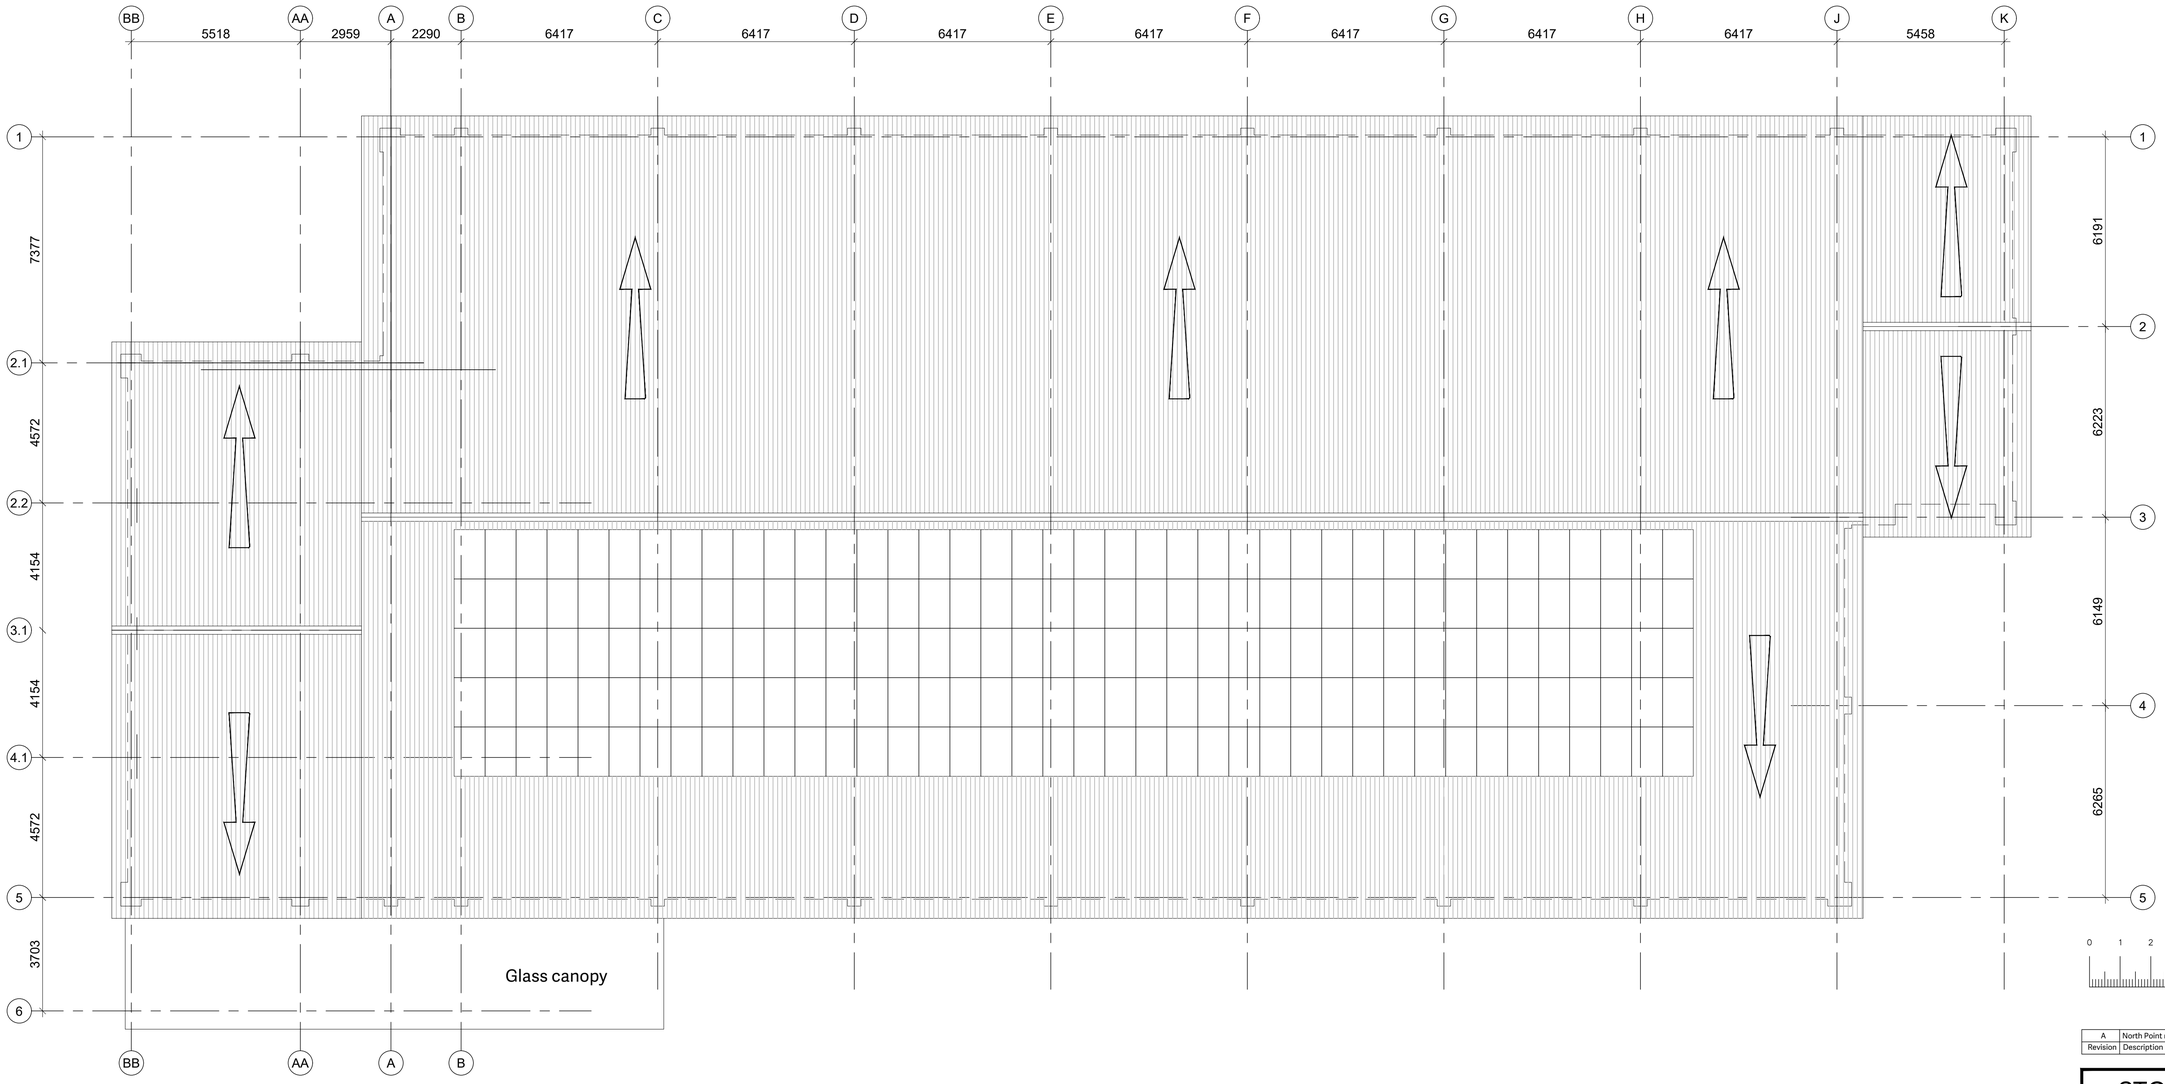

0 1 2 3 4 5 6 7 8 9 10m

LINEAR SCALE 1:100

Revision	Description	Date	Drawn	Checked
A	North Point removed	19.04.2023	SI	SPK

STOAS Architects Ltd
PLANNING

STOAS ARCHITECTS / ALDI

THE LODGE - COLESHILL MANOR - BIRMINGHAM - B46 1DL - TEL 0121 747 1943
1 DUNSTON PLACE - DUNSTON ROAD - CHESTERFIELD - S41 8NL - TEL 01246 389 860

CLIENT: ALDI STORES LIMITED

PROJECT: WATLING STREET, HINCKLEY, LEICESTERSHIRE

TITLE: EXISTING ROOF PLAN

DATE	07.01.2022	SCALE	1:100 @ A1
DRAWN	SI	CHECKED	SB
		NORTH	
DWG No.	K22A02 - P203	REVISION	A

ALL DIMENSIONS TO BE VERIFIED ON SITE PRIOR TO ANY SHOP OR SITE WORKS BEING COMMENCED, ANY DISCREPANCIES TO BE REPORTED TO STOAS ARCHITECTS BEFORE ANY WORK IS PUT IN HAND. DO NOT SCALE FROM THE DRAWING. THIS DRAWING IS TO BE READ IN CONJUNCTION WITH RELEVANT CONSULTANTS' AND SPECIALISTS' DRAWINGS. THIS DRAWING IS THE PROPERTY OF STOAS ARCHITECTS. COPYRIGHT IS RESERVED BY THEM AND THE DRAWING IS ISSUED ON THE CONDITION THAT IT IS NOT COPIED, REPRODUCED, RETAINED OR DISCLOSED TO ANY UNAUTHORISED PERSON EITHER WHOLLY OR IN PART WITHOUT THE WRITTEN CONSENT OF STOAS ARCHITECTS.