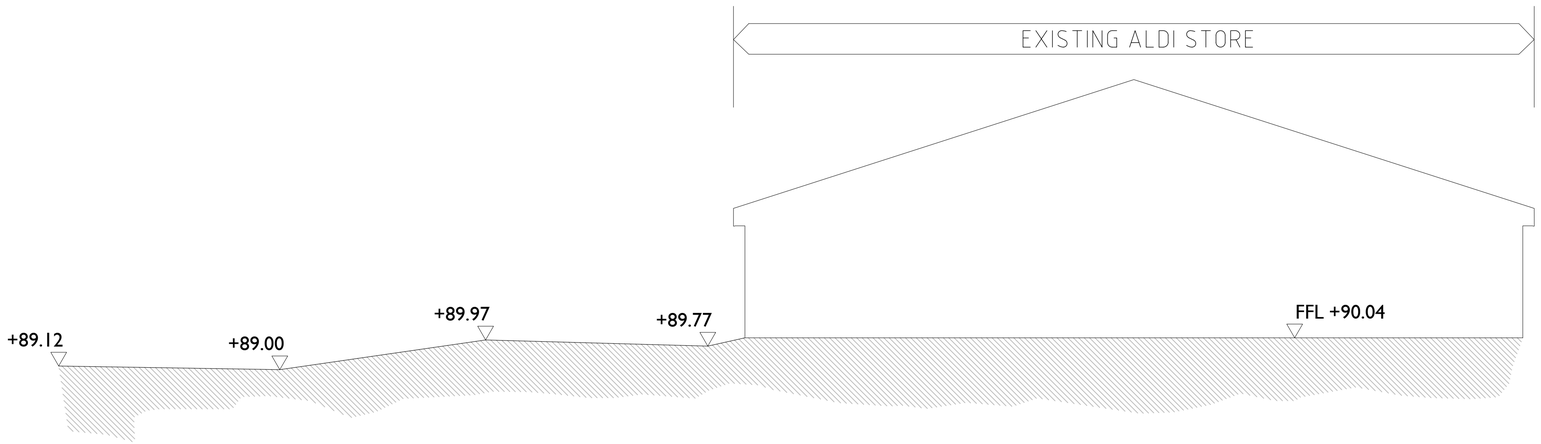

SECTION A-A

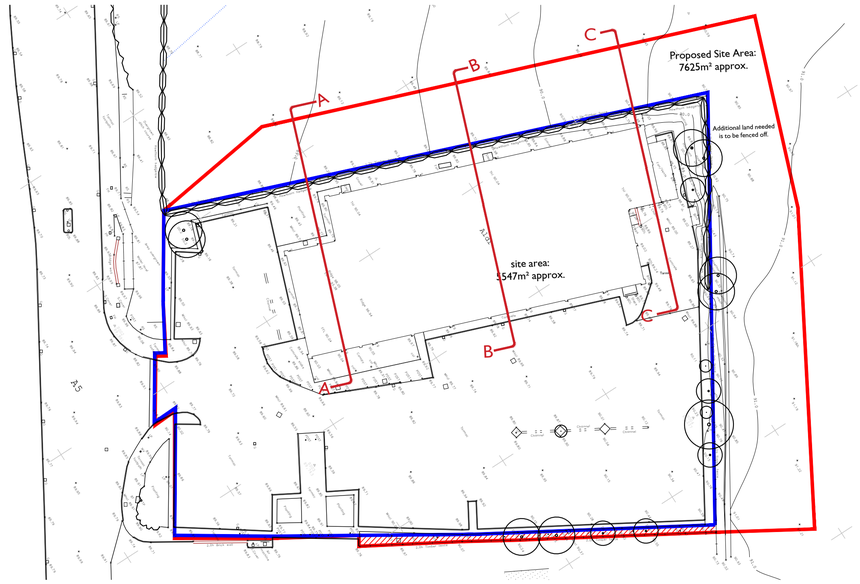

SITE PLAN (Scale 1:500)

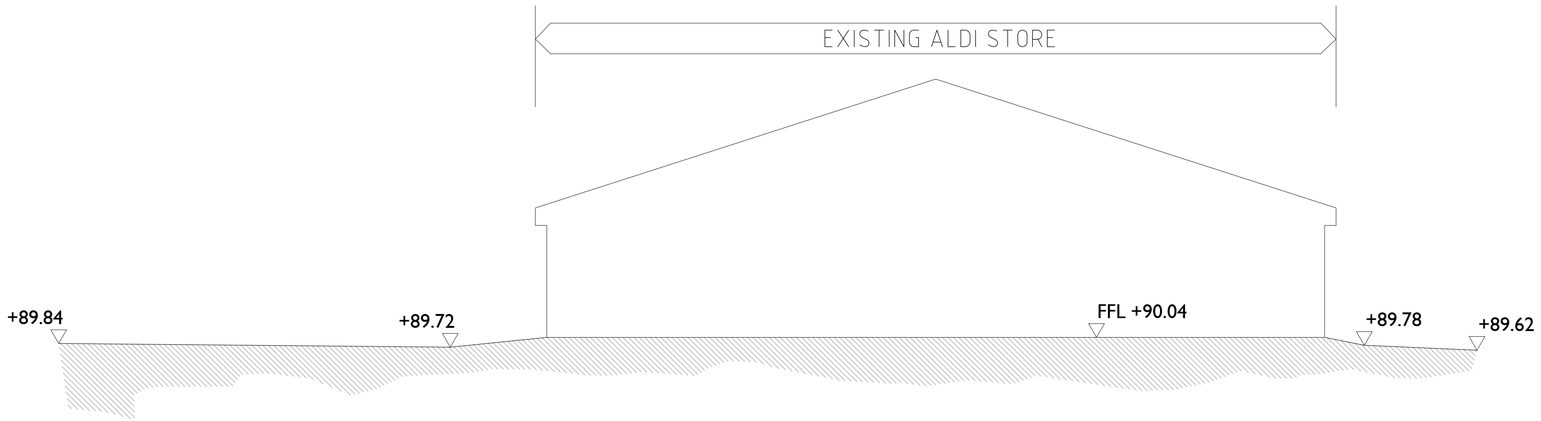

SECTION B-B

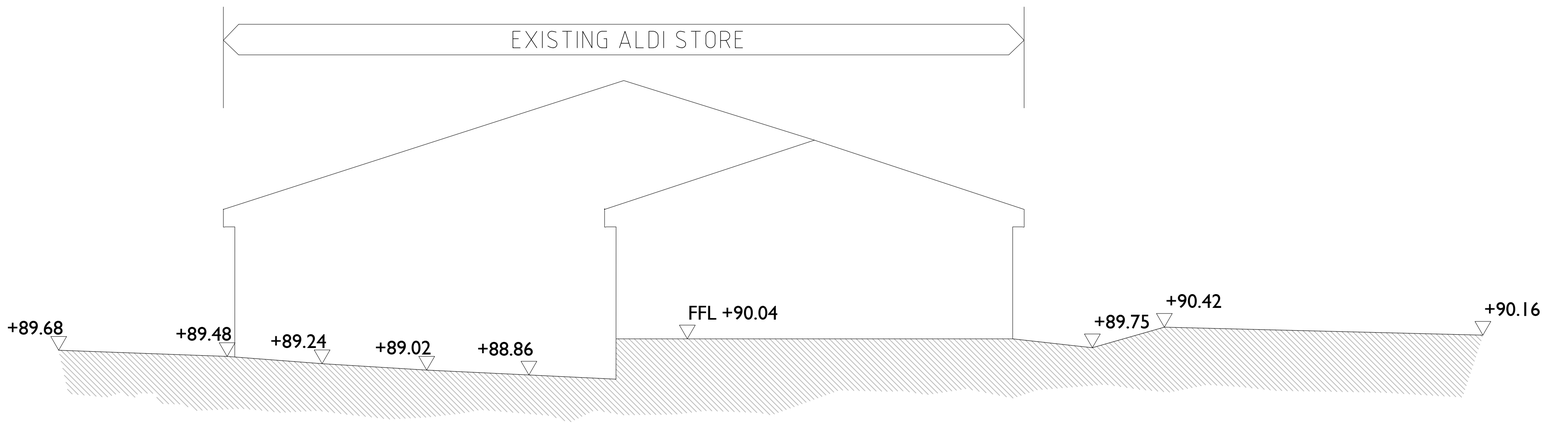

SECTION C-C

0 2 4 6 8 10 12m
Scale 1:100

Revision	Description	Date	Drawn	Checked
-	-	-	-	-

STOAS Architects Ltd
PLANNING

STOAS ARCHITECTS / ALDI

THE LODGE · COLESHILL MANOR · BIRMINGHAM · B46 1DL · TEL 0121 747 1943
1 DUNSTON PLACE · DUNSTON ROAD · CHESTERFIELD · S41 8NL · TEL 01246 389 860

CLIENT	ALDI STORES LTD
PROJECT	WATLING ST, HINCKLEY, LEICESTERSHIRE
TITLE	EXISTING SITE SECTIONS

DATE	24.04.2023	SCALE	1:500 / 1:100 @ A1
DRAWN	SI	CHECKED	SPK
		NORTH	
DWG No.	K22A02 - P299	REVISION	-

ALL DIMENSIONS TO BE VERIFIED ON SITE PRIOR TO ANY SHOP DETAILS WORKS BEING COMMENCED. ANY DISCREPANCIES TO BE REPORTED TO STOAS ARCHITECTS BEFORE ANY WORK IS PUT IN HAND. DO NOT SCALE FROM THIS DRAWING. THIS DRAWING IS TO BE READ IN CONJUNCTION WITH RELEVANT CONSULTANTS AND SPECIALISTS' DRAWINGS. THIS DRAWING IS THE PROPERTY OF STOAS ARCHITECTS. COPYRIGHT IS RESERVED BY THEM AND THE DRAWING IS ISSUED ON THE CONDITION THAT IT IS NOT COPIED, REPRODUCED, RETAINED OR DISCLOSED TO ANY UNAUTHORISED PERSON EITHER WHOLLY OR IN PART WITHOUT THE WRITTEN CONSENT OF STOAS ARCHITECTS.