


Barr Lane, Higham on the Hill

Mr & Mrs Angus

NOTE: All windows, openings and solar shading are subject to change upon completion of TM59 calculation

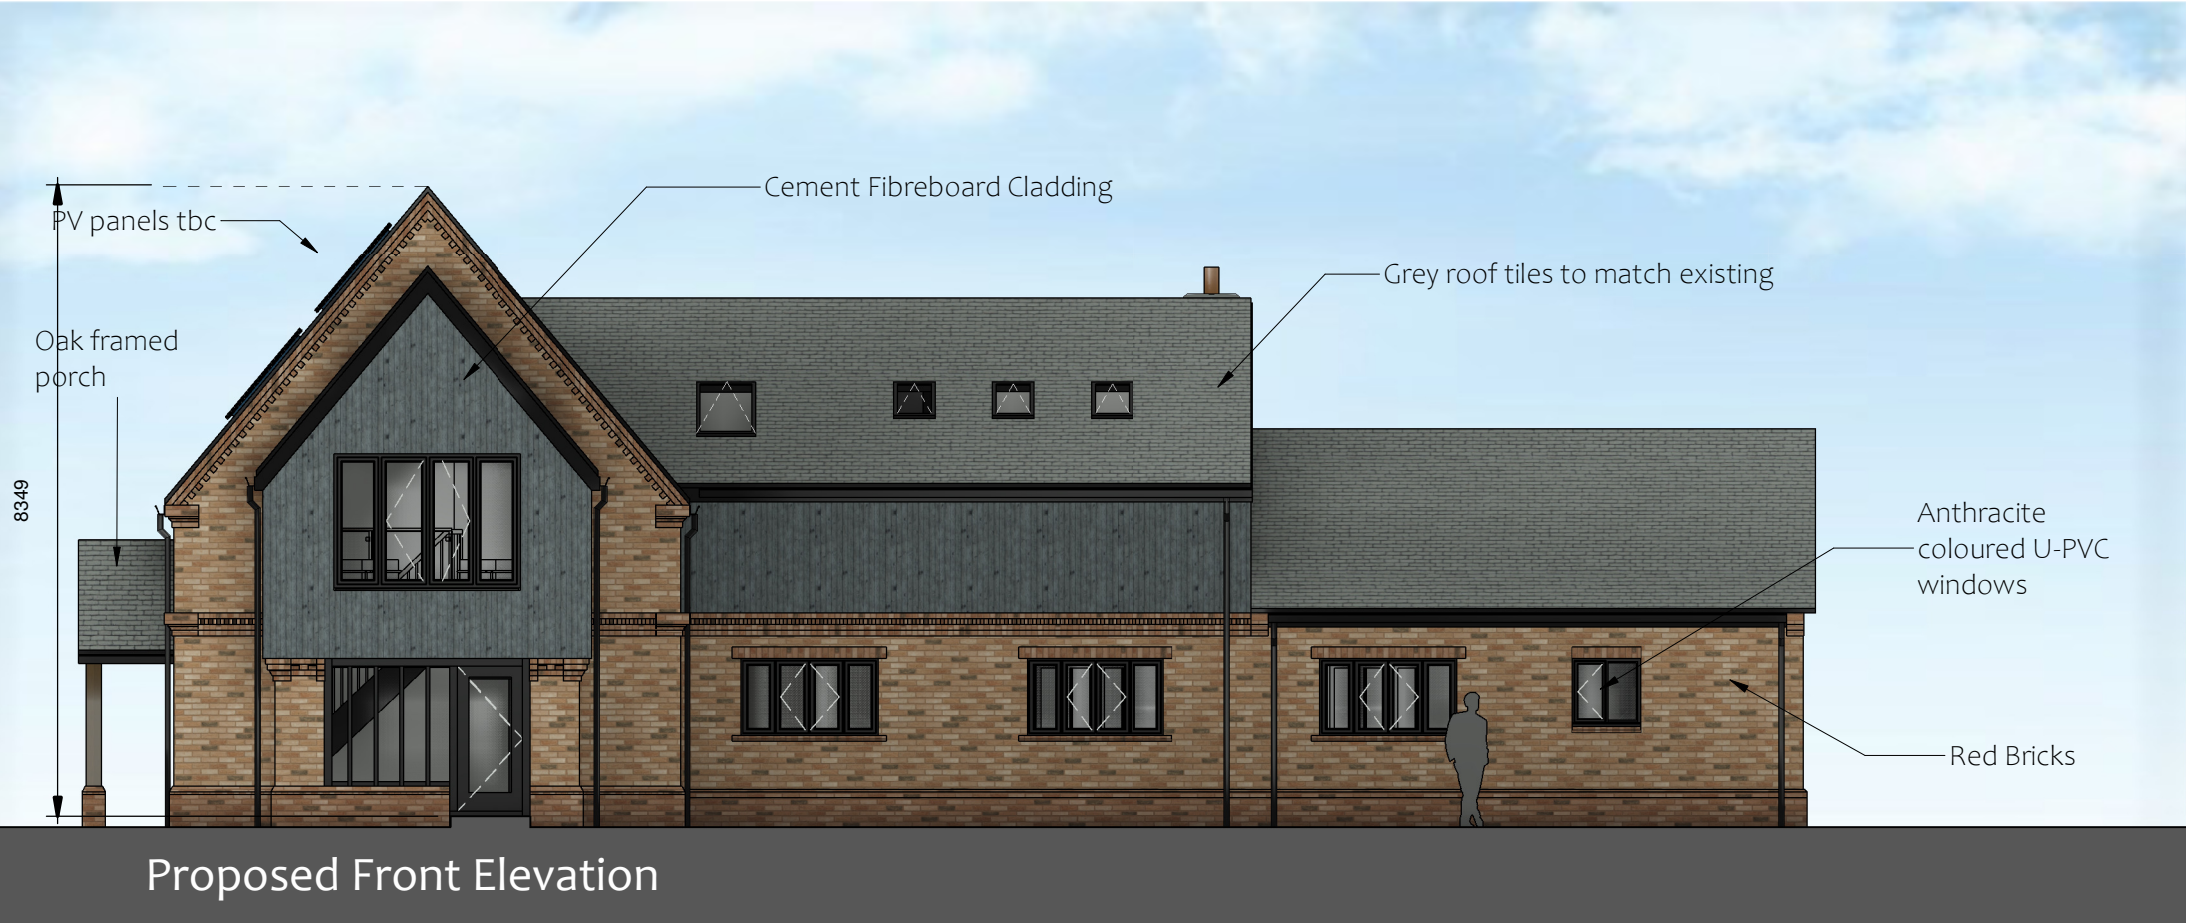

Rev B: Ridge height reduced & rooflight increased as requested by planner (see email 14.07.23) - JET - 14.07.23

hayward
ARCHITECTS LTD

19 Station Road
Hinckley
Leicestershire
LE10 1AW

Tel: 01455 635 665
Fax: 01455 618 971

www.hayward-architects.co.uk

Client Mr & Mrs Angus			
Project Title Barr Lane Higham on the Hill			
Drawing Title Proposed Elevations			
Scale 1:100	Date May 2023		Sheet A2
Author JET	Checked by -		
Job No. 22-05		Drawing No. PL03-B	
Status Planning Application			

THE COPYRIGHT OF THIS DRAWING IS VESTED IN HAYWARD ARCHITECTS LTD.
REPRODUCTION IN ANY FORM, EITHER IN WHOLE OR IN PART IS FORBIDDEN WITHOUT
THE PRIOR WRITTEN PERMISSION OF THE COPYRIGHT HOLDER. DO NOT SCALE FROM
DRAWING AND ONLY FIGURED DIMENSIONS ARE TO BE USED