DC PLAN

RECEIVED
BOROUGH COUNCIL
DEVELOPMENT



GROUND FLOOR PLAN

(S) SMOKE DETECTION ALARM SYSTEM SEE BUILDING REGULATION NOTES

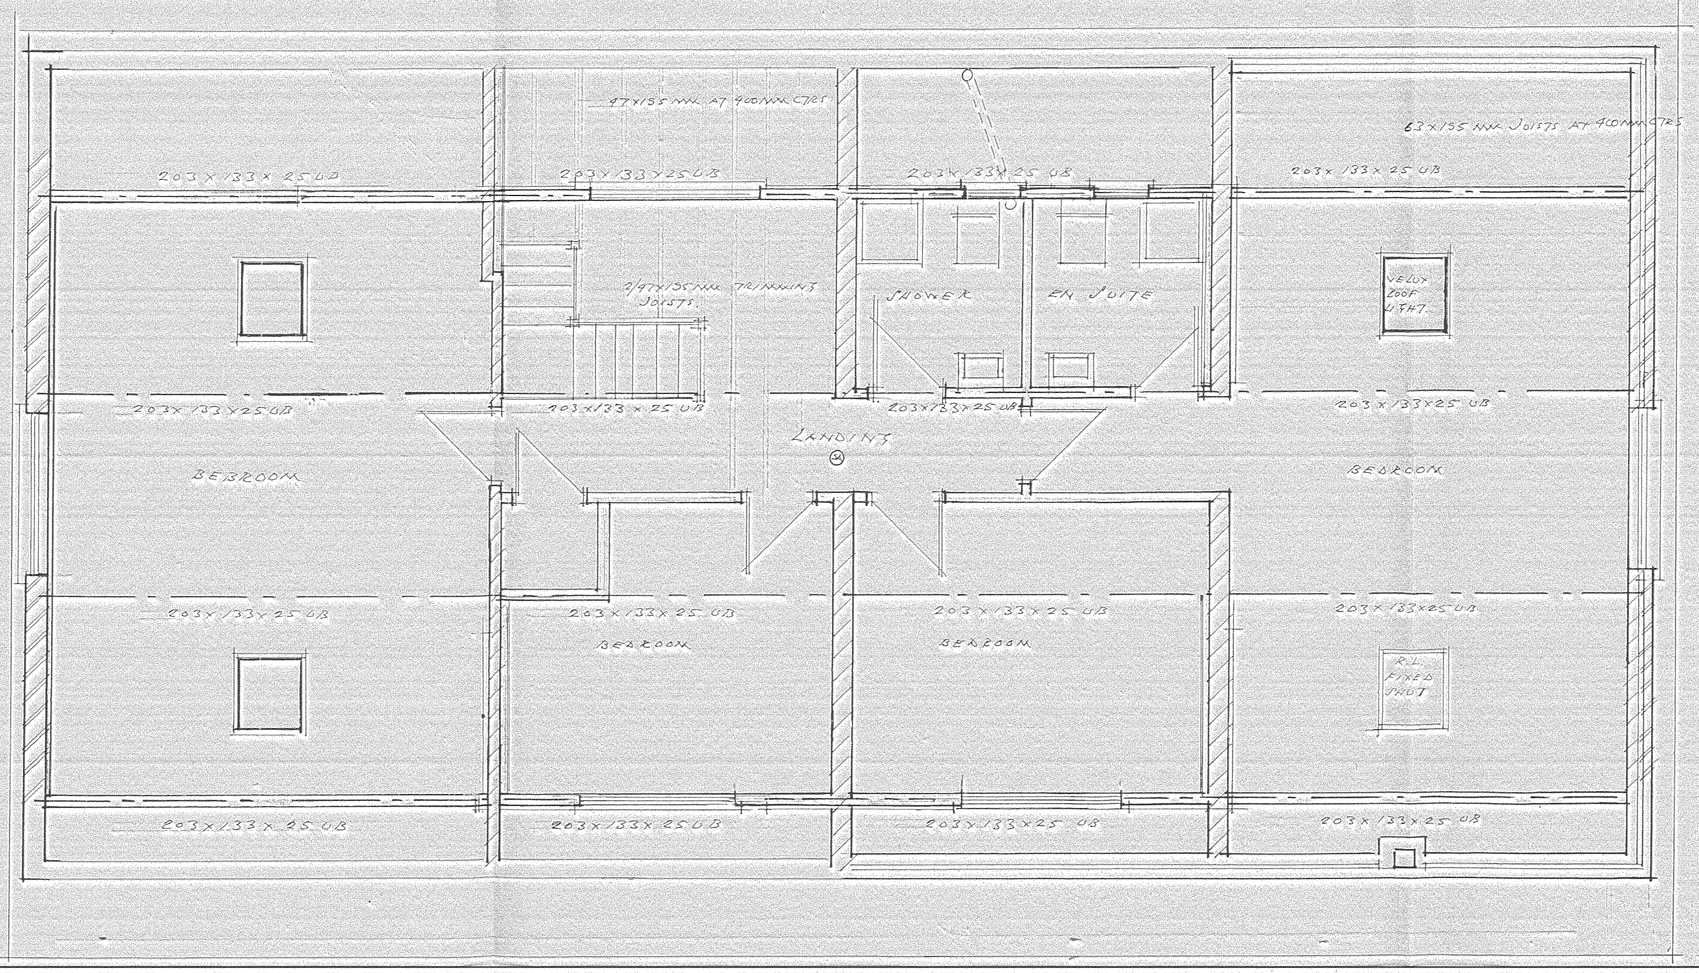

FIRST FLOOR PLAN

THIS IS NOT A WORKING DRAWING IT IS PREPARED FOR PLANNING & BUILDING REGULATION PURPOSES ONLY ALL LEVELS & DIMENSIONS MUST BE CHECKED ON SITE

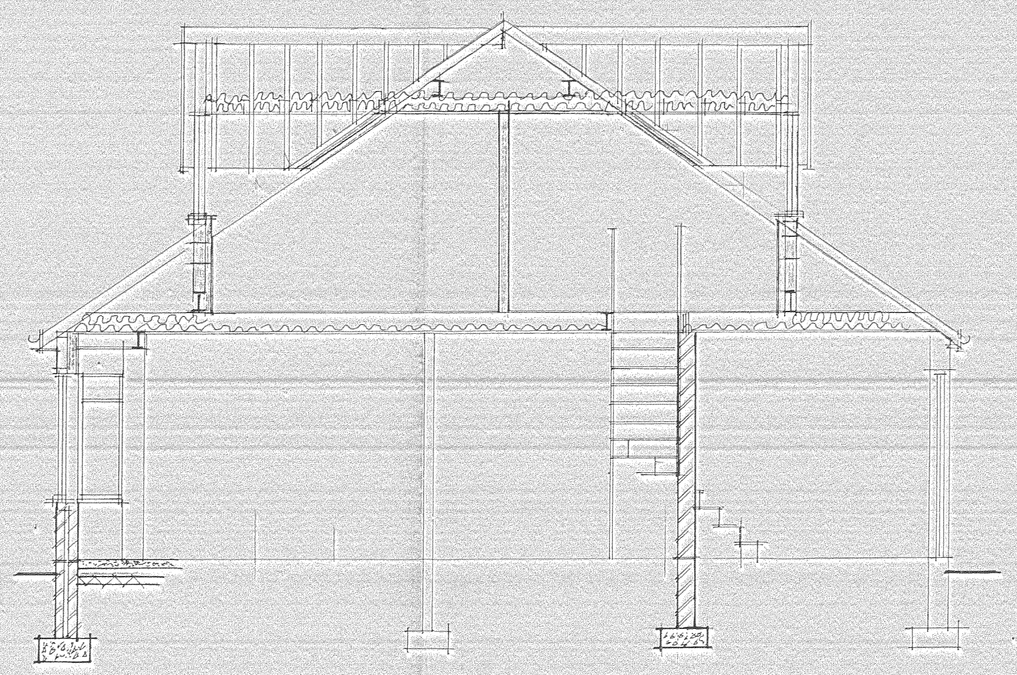

SECTION



FRONT ELEVATION

RE-USE EX PLAIN TILES TO ROOF & MAKE UP WITH TILES TO MATCH
STAINED SOFTWOOD FASCIA BOARDS TO DORMER
DORMERS FINISHED VERTICAL TILE HANGING COLOUR & TEXTURE TO MATCH ROOF

FACING BRICKS TO MATCH EXISTING



REAR ELEVATION



SIDE ELEVATION



SIDE ELEVATION

PROPOSED EXTENSIONS & ALTERATION TO DWELLING
FOR MR. D. LOCKHART
AT BYRON'S COVERT, BOSWORTH ROAD WELLSBOROUGH
NUNEATON
SCALES 1:100 & 1:50