PROPOSED

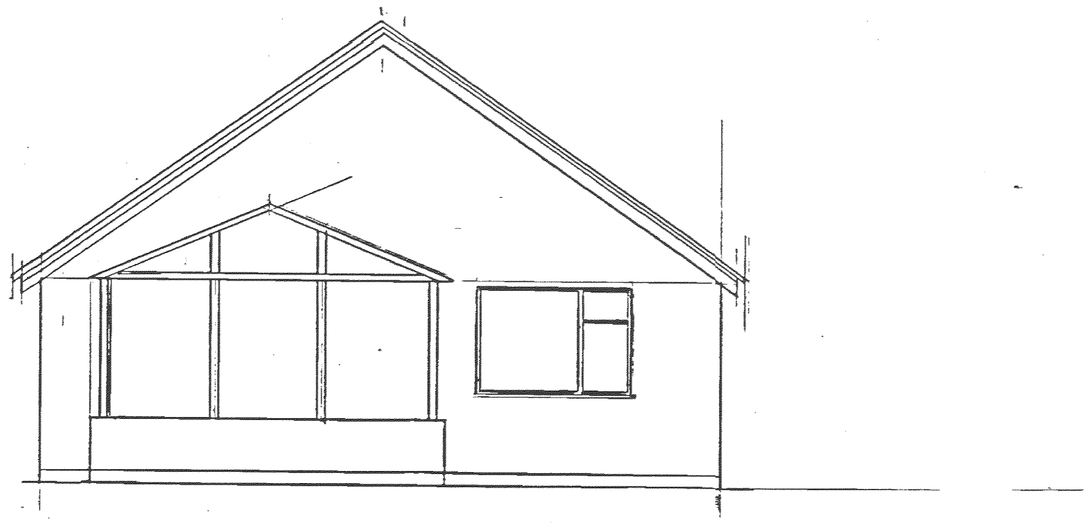

REAR ELEVATION

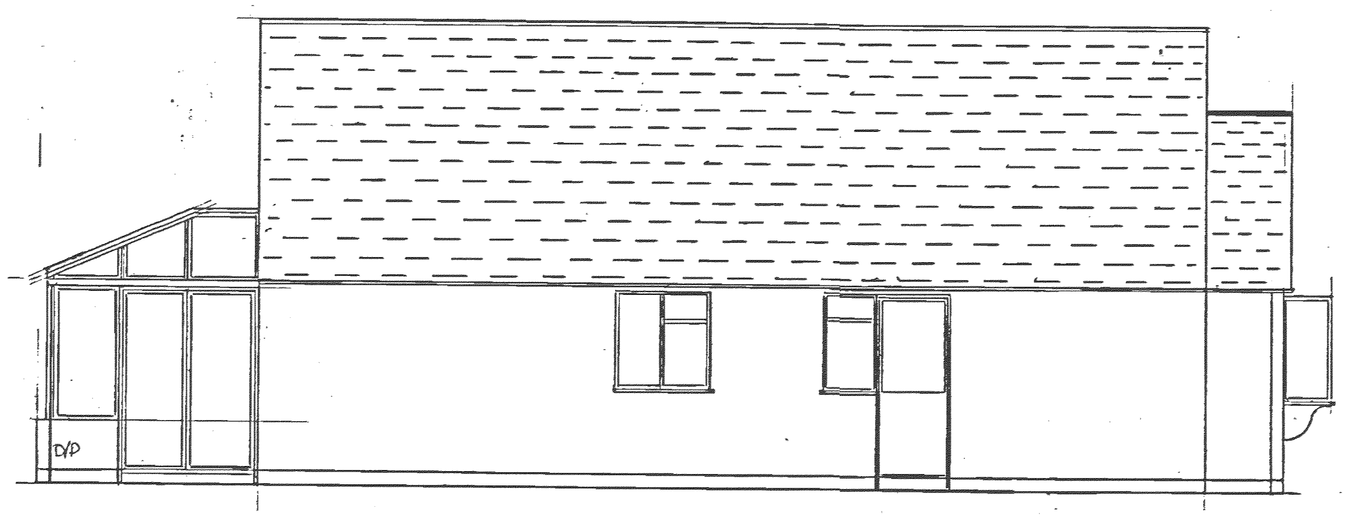

SIDE ELEVATION

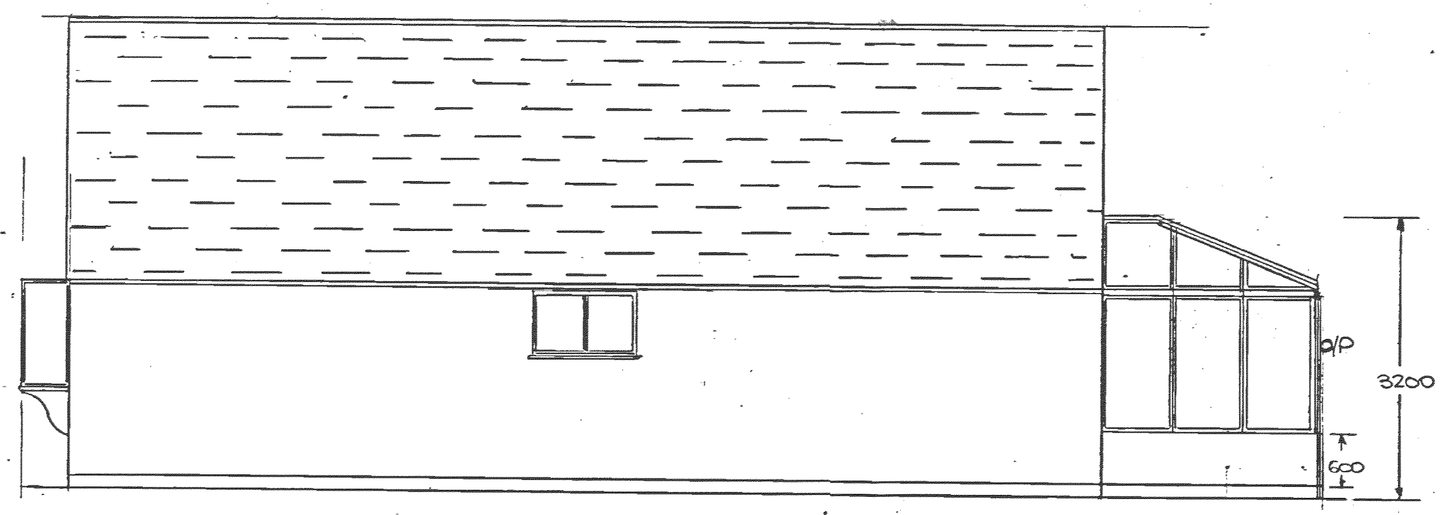

SIDE ELEVATION

EXISTING

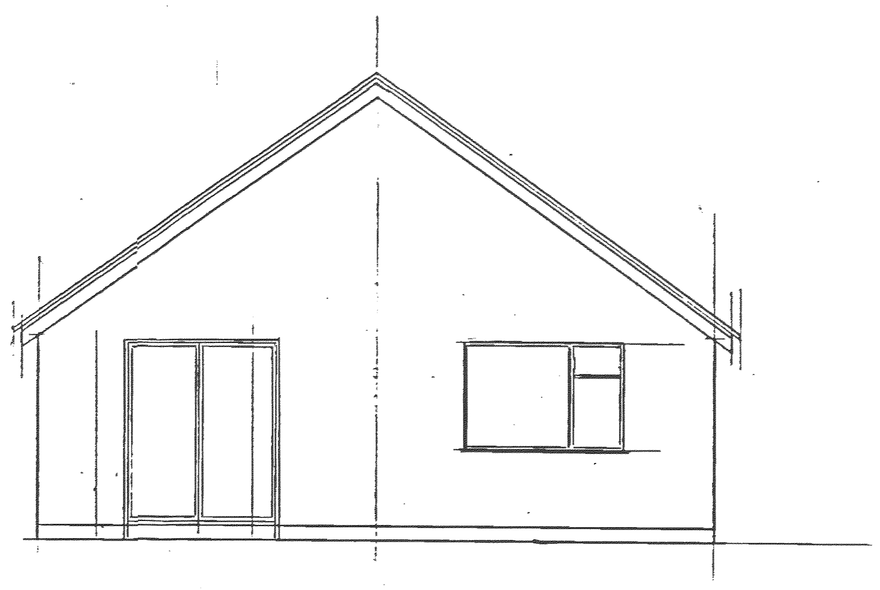

REAR ELEVATION

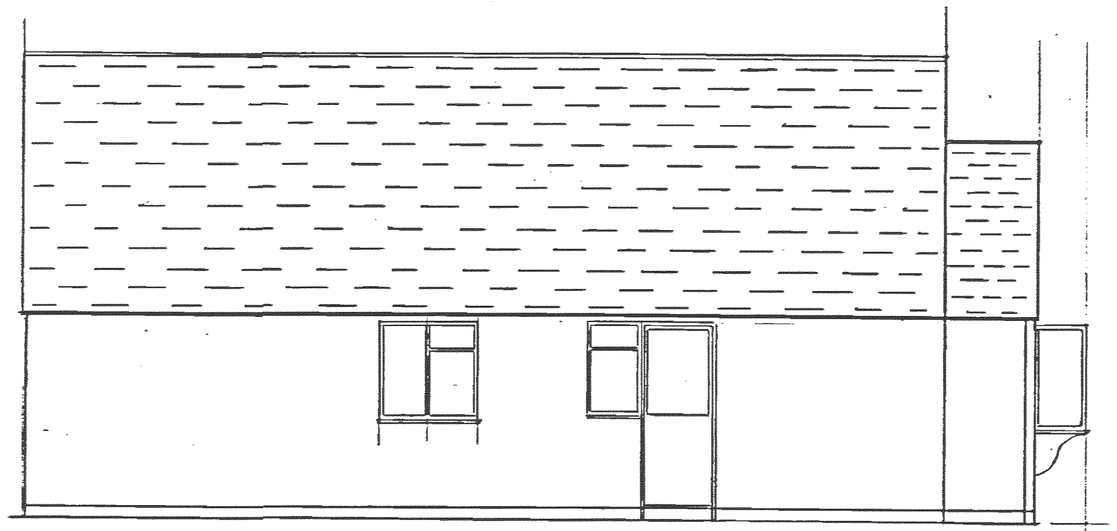

SIDE ELEVATION

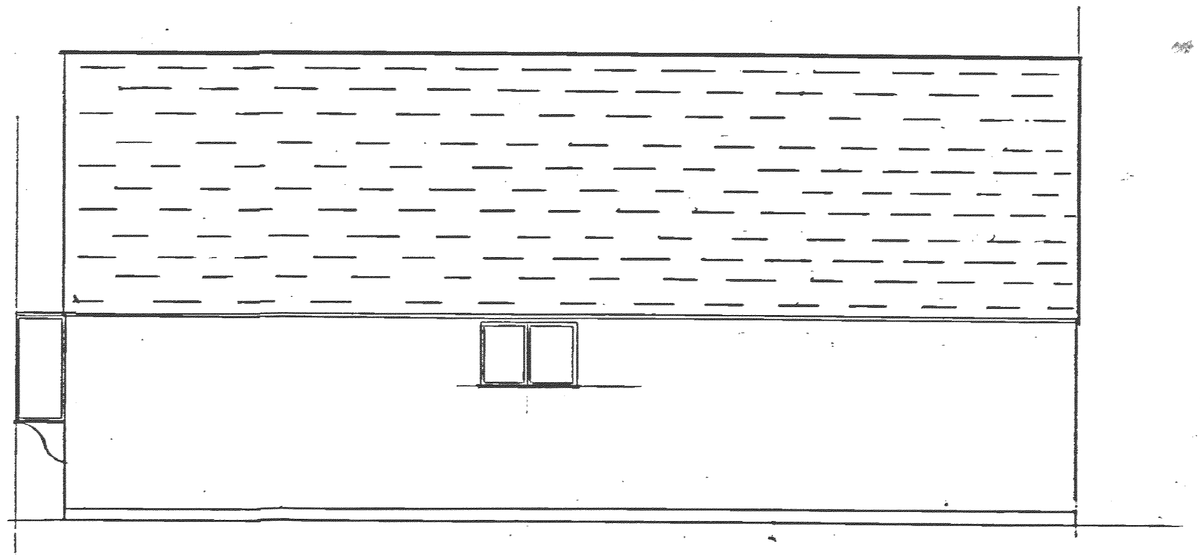

SIDE ELEVATION

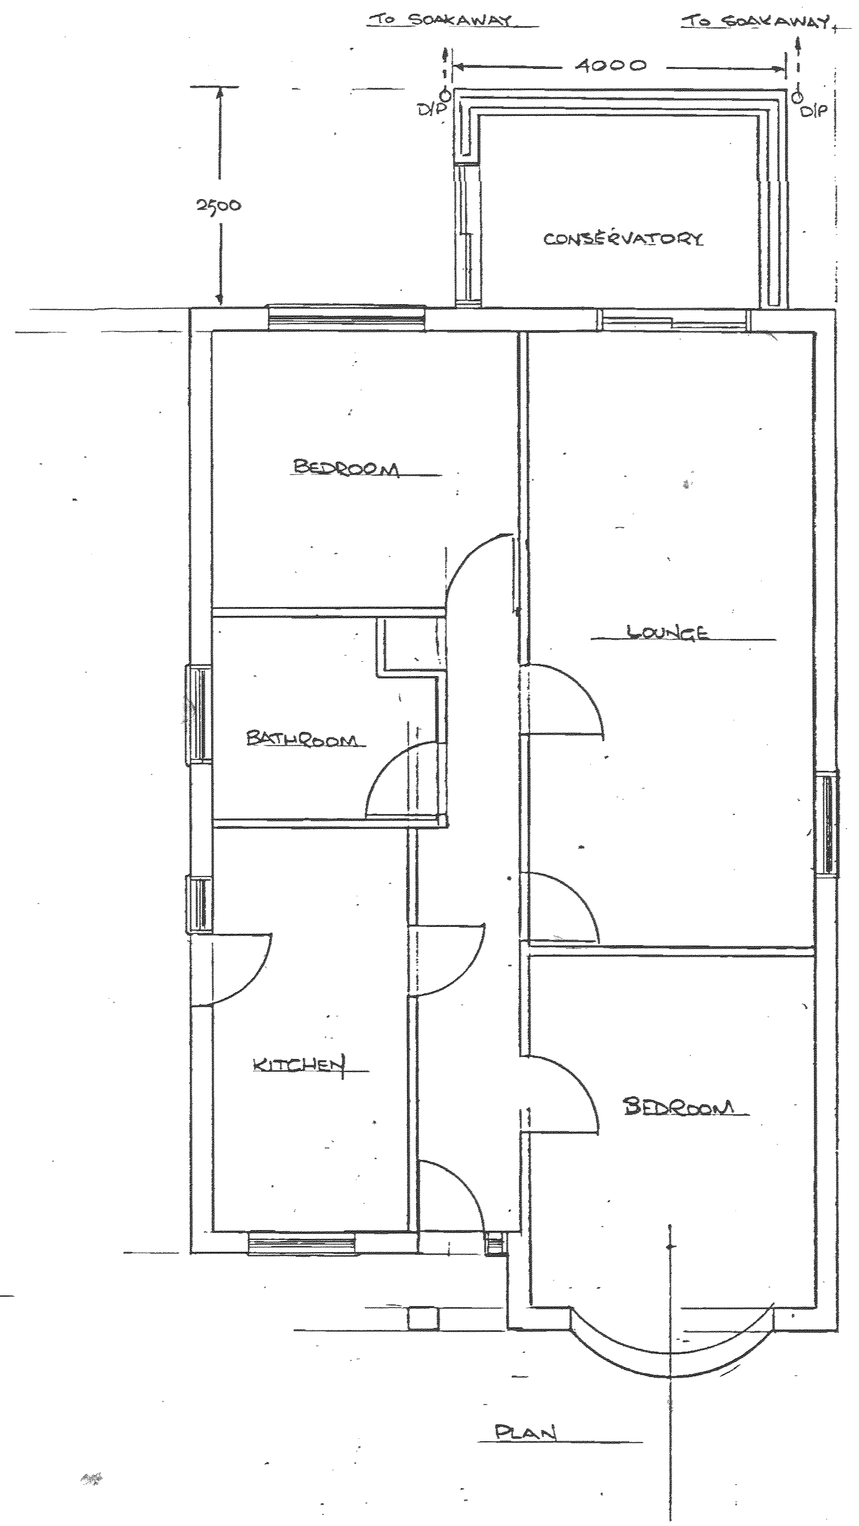

PLAN

NOTES

1 STORM WATER TO BE PIPED TO SOAKAWAYS

2 FACE BRICK TO MATCH EXISTING

3 VERTICAL GLASS PANELS TO BE E4-20-40, ARGON FILLED UNITS AND COMPLY WITH BS6206

4

Hinckley & Bosworth Council
Planning Services
APPROVED PLAN
13 / 11 / 08

DEVELOPMENT SERVICES
13 NOV 2008
RECEIVED

PP REF PP-00579257
ORIGINAL DRAWING
SIZE A1

REVSION No1 - 11-11-08
CONSERVATORY ROOF ALTERED TO SHOW HIPPED ROOF

Dingley Technical Services
3 St Mary's Court
Barwell
Leics
LE9 8DF
Tel: - 01455842789

CONSERVATORY FOR:-

MR G TONGE
40 ANDREW CLOSE
STOKE GOLDING
LEICS
CV13 6EL

DATE	DIMMS	SCALE
12-09-08	MM	1:50

DRAWING No GT1089