invics.

Electrical (if req'd) to Part 'P' designed, installed, inspected & tested by a competent person, prior to completion the council must be satisfied Part 'P' has been complied with & a BS 7671 certificate must be issued for the work signed by a competent person.
All work to Local Authority requirements, current British Standards & Codes of Practice
All dimensions (including roof pitch) to be checked on site
All materials to be fixed/used strictly in accordance with manufacturers instructions
All services to be located/verified on site by contractor.

Martin S Dennis
Architectural Technician
10 Wesley Close
Sapcote LE9 4HY
Tel 01455 272275

date 21/1/09
drg no. M1149/3
scale 1:50

Proposed Alterations to Existing Roof

37 Lonesside Drive
Hinckley

For Mr & Mrs Baggott

DEVELOPMENT SERVICES
10 FEB 2009
RECEIVED

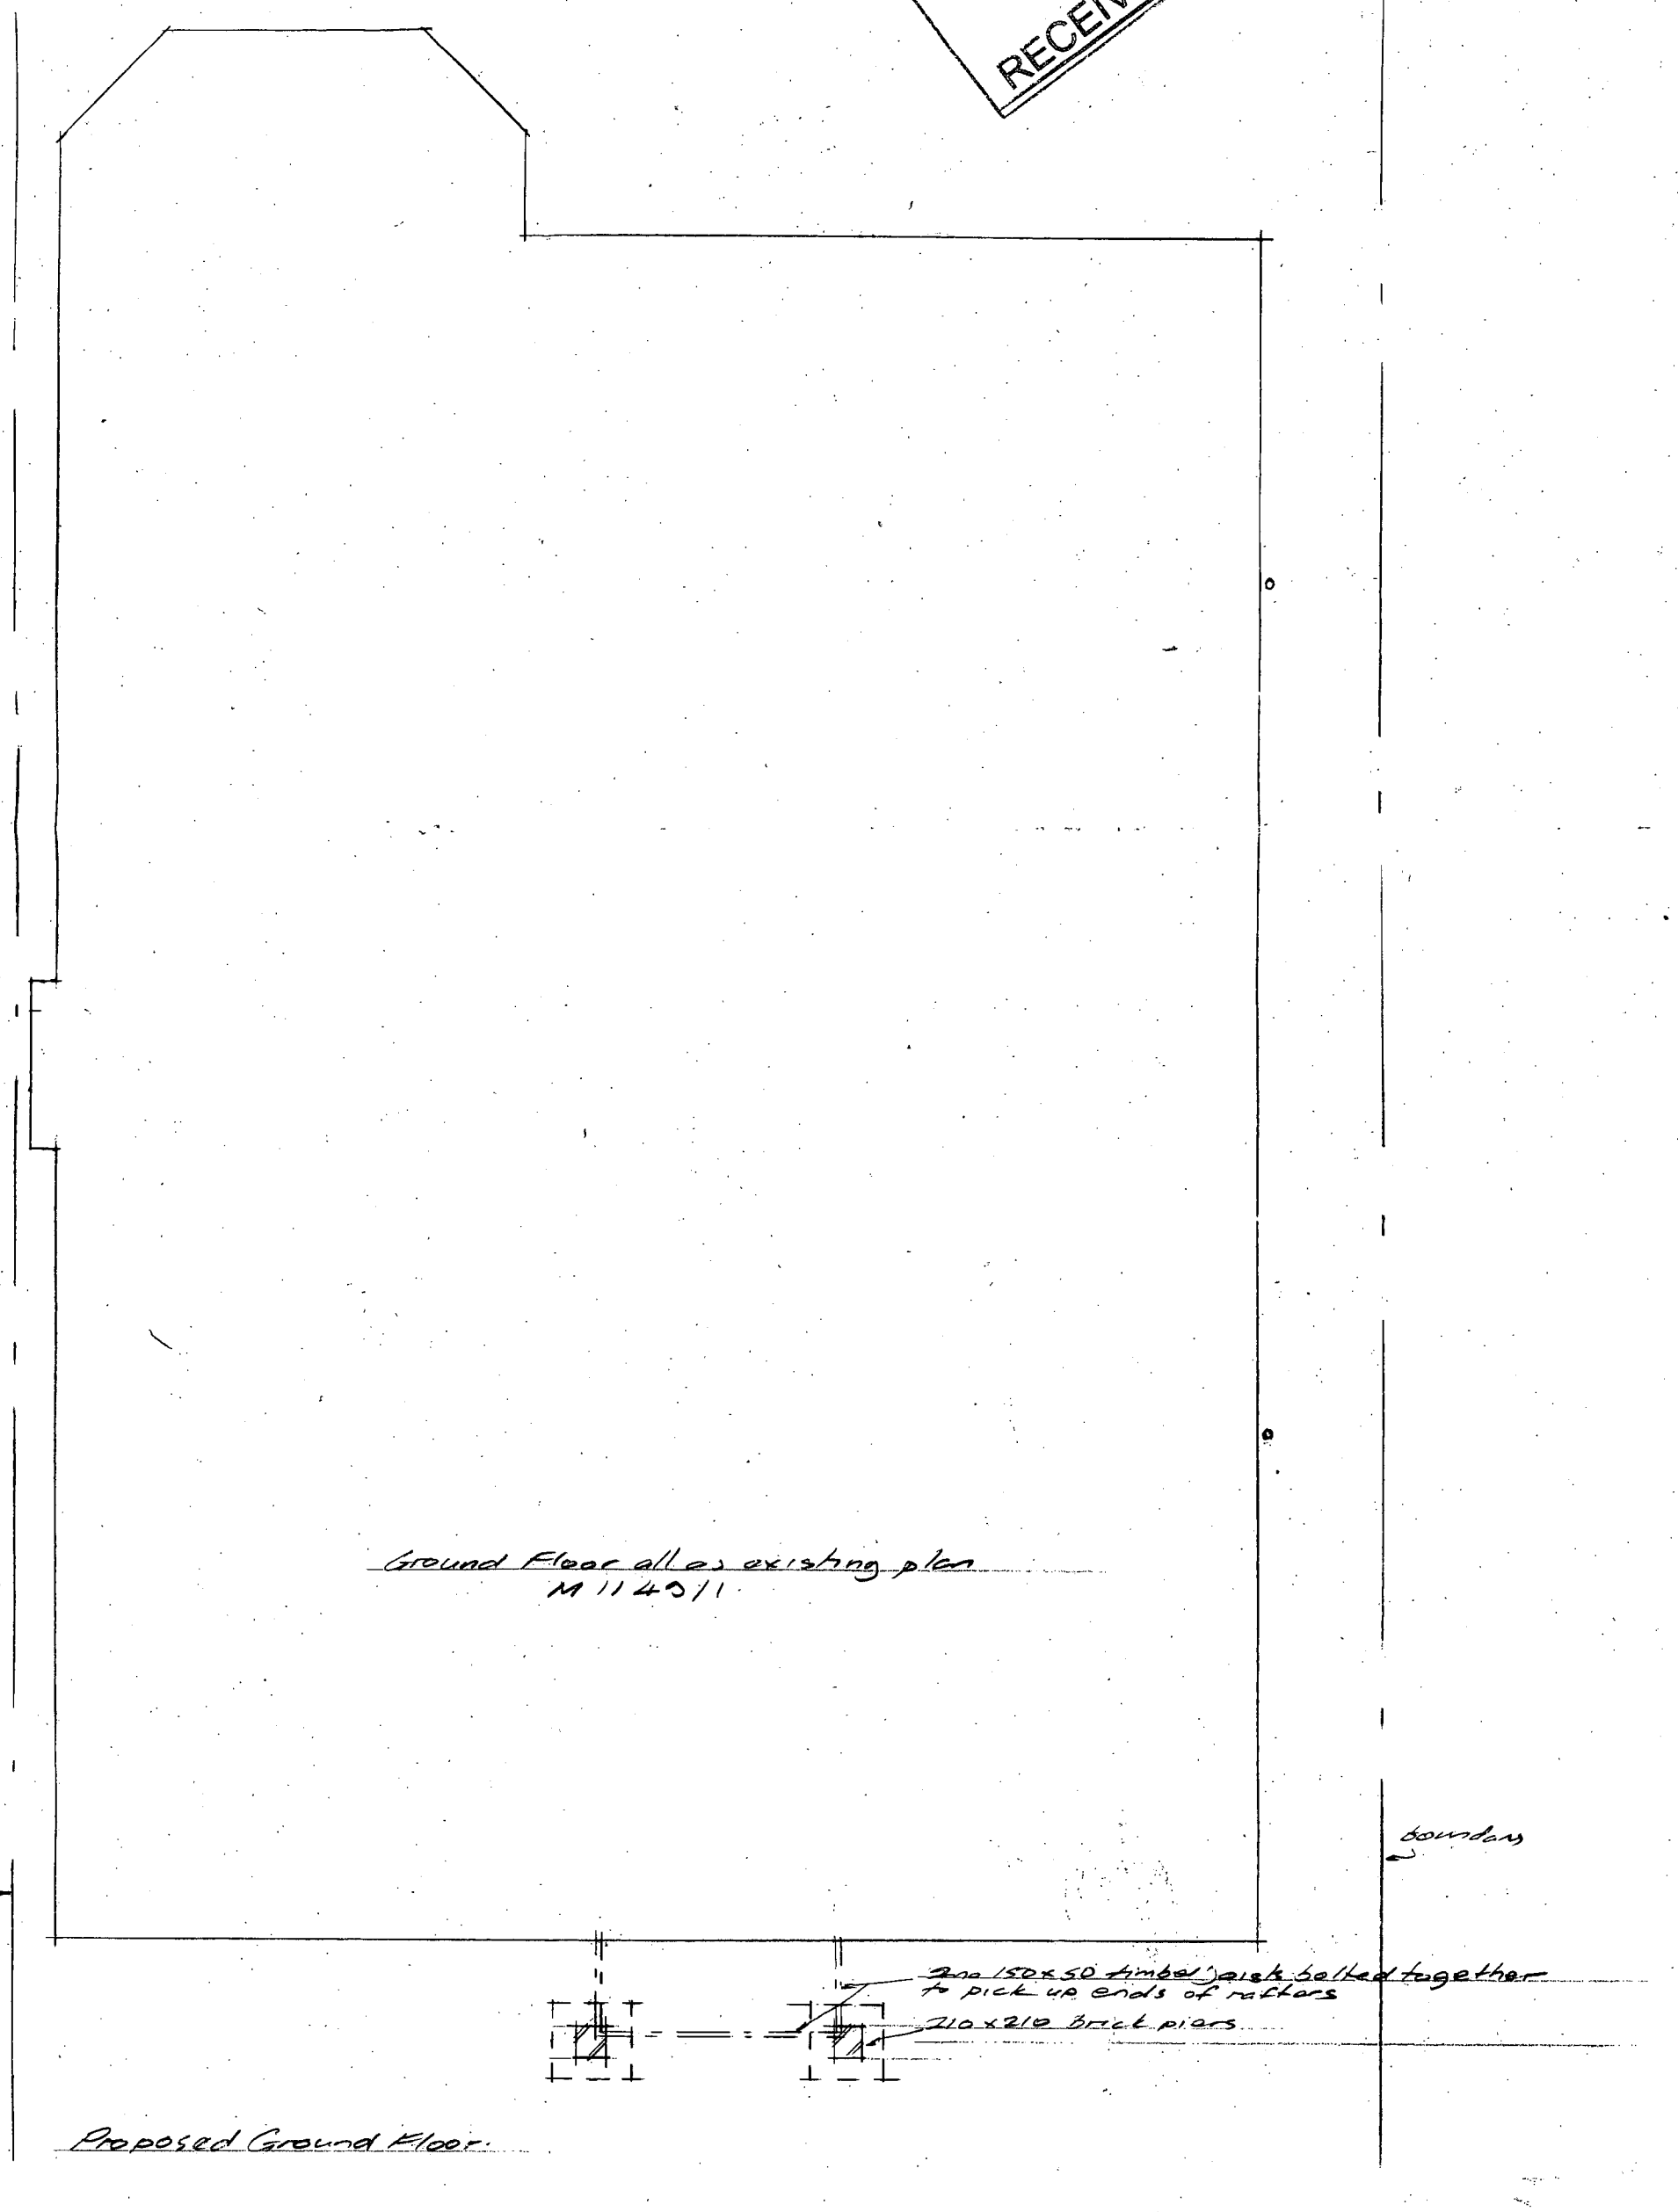

Ground Floor all as existing plan M1149/1

Proposed Ground Floor.