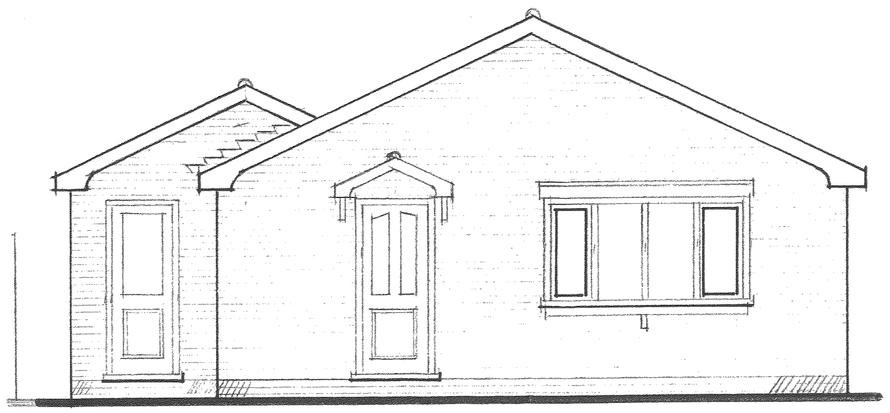

U.P.V.C BARGE BOARDS, FACIA & SOFFITS TO MATCH EXISTING

CONCRETE INTERLOCKING ROOF TILES TO MATCH EXISTING

FACING BRICKS TO ALL ELEVATIONS TO MATCH EXISTING

U.P.V.C WHITE DOUBLE GLAZED WINDOWS TO MATCH EXISTING

! COURSE BLUE BRICK D.P.C AND SPLASH COURSES AS REQUIRED

FRONT ELEVATION

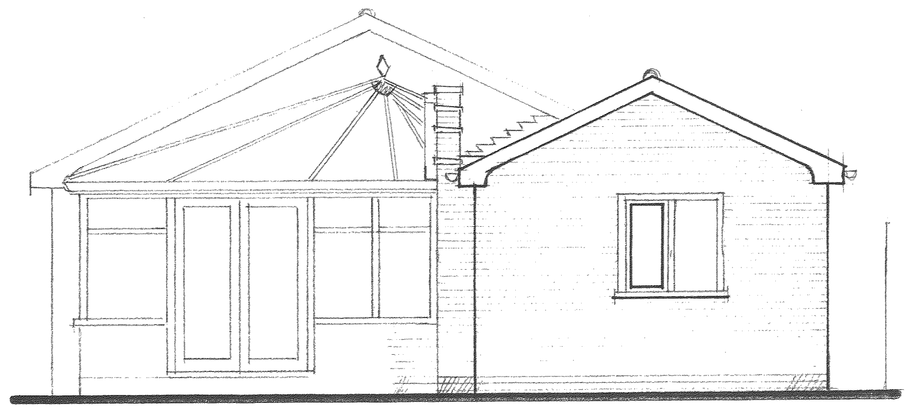

REAR ELEVATION

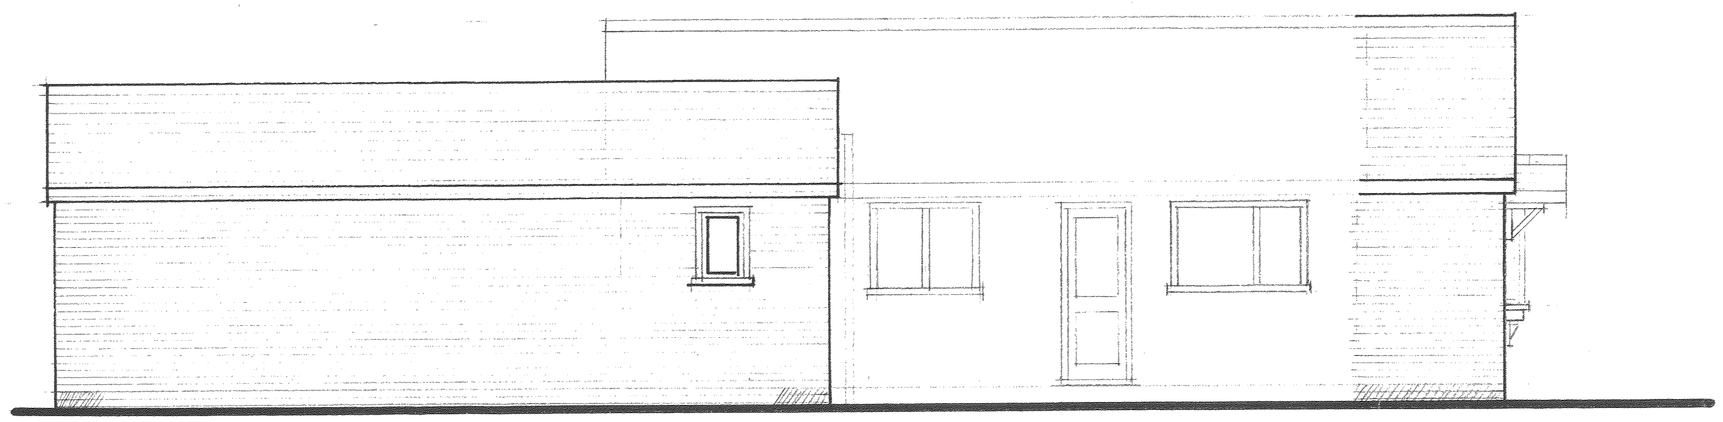

SIDE ELEVATION FACING No 12 MANOR ROAD

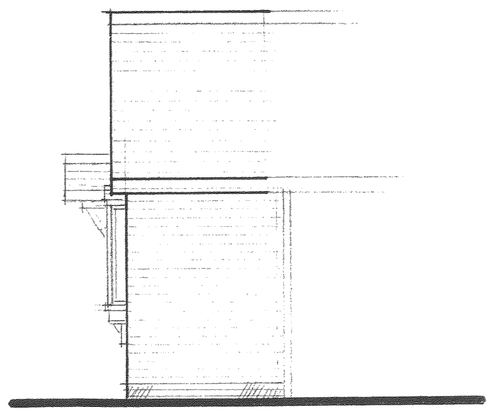

SIDE ELEVATION FACING No 8 MANOR ROAD

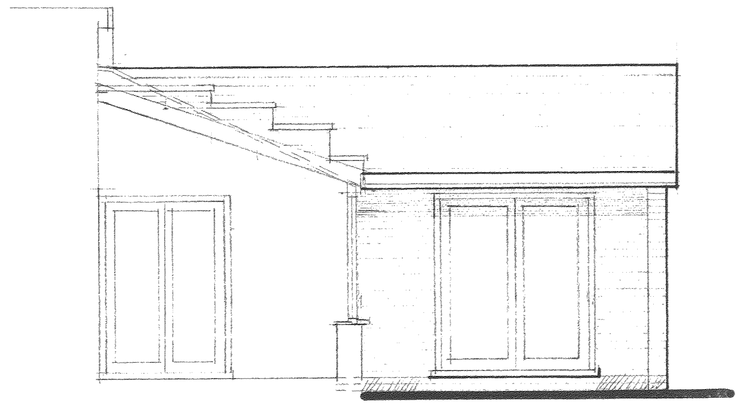

SIDE ELEVATION TO REAR EXTENSION

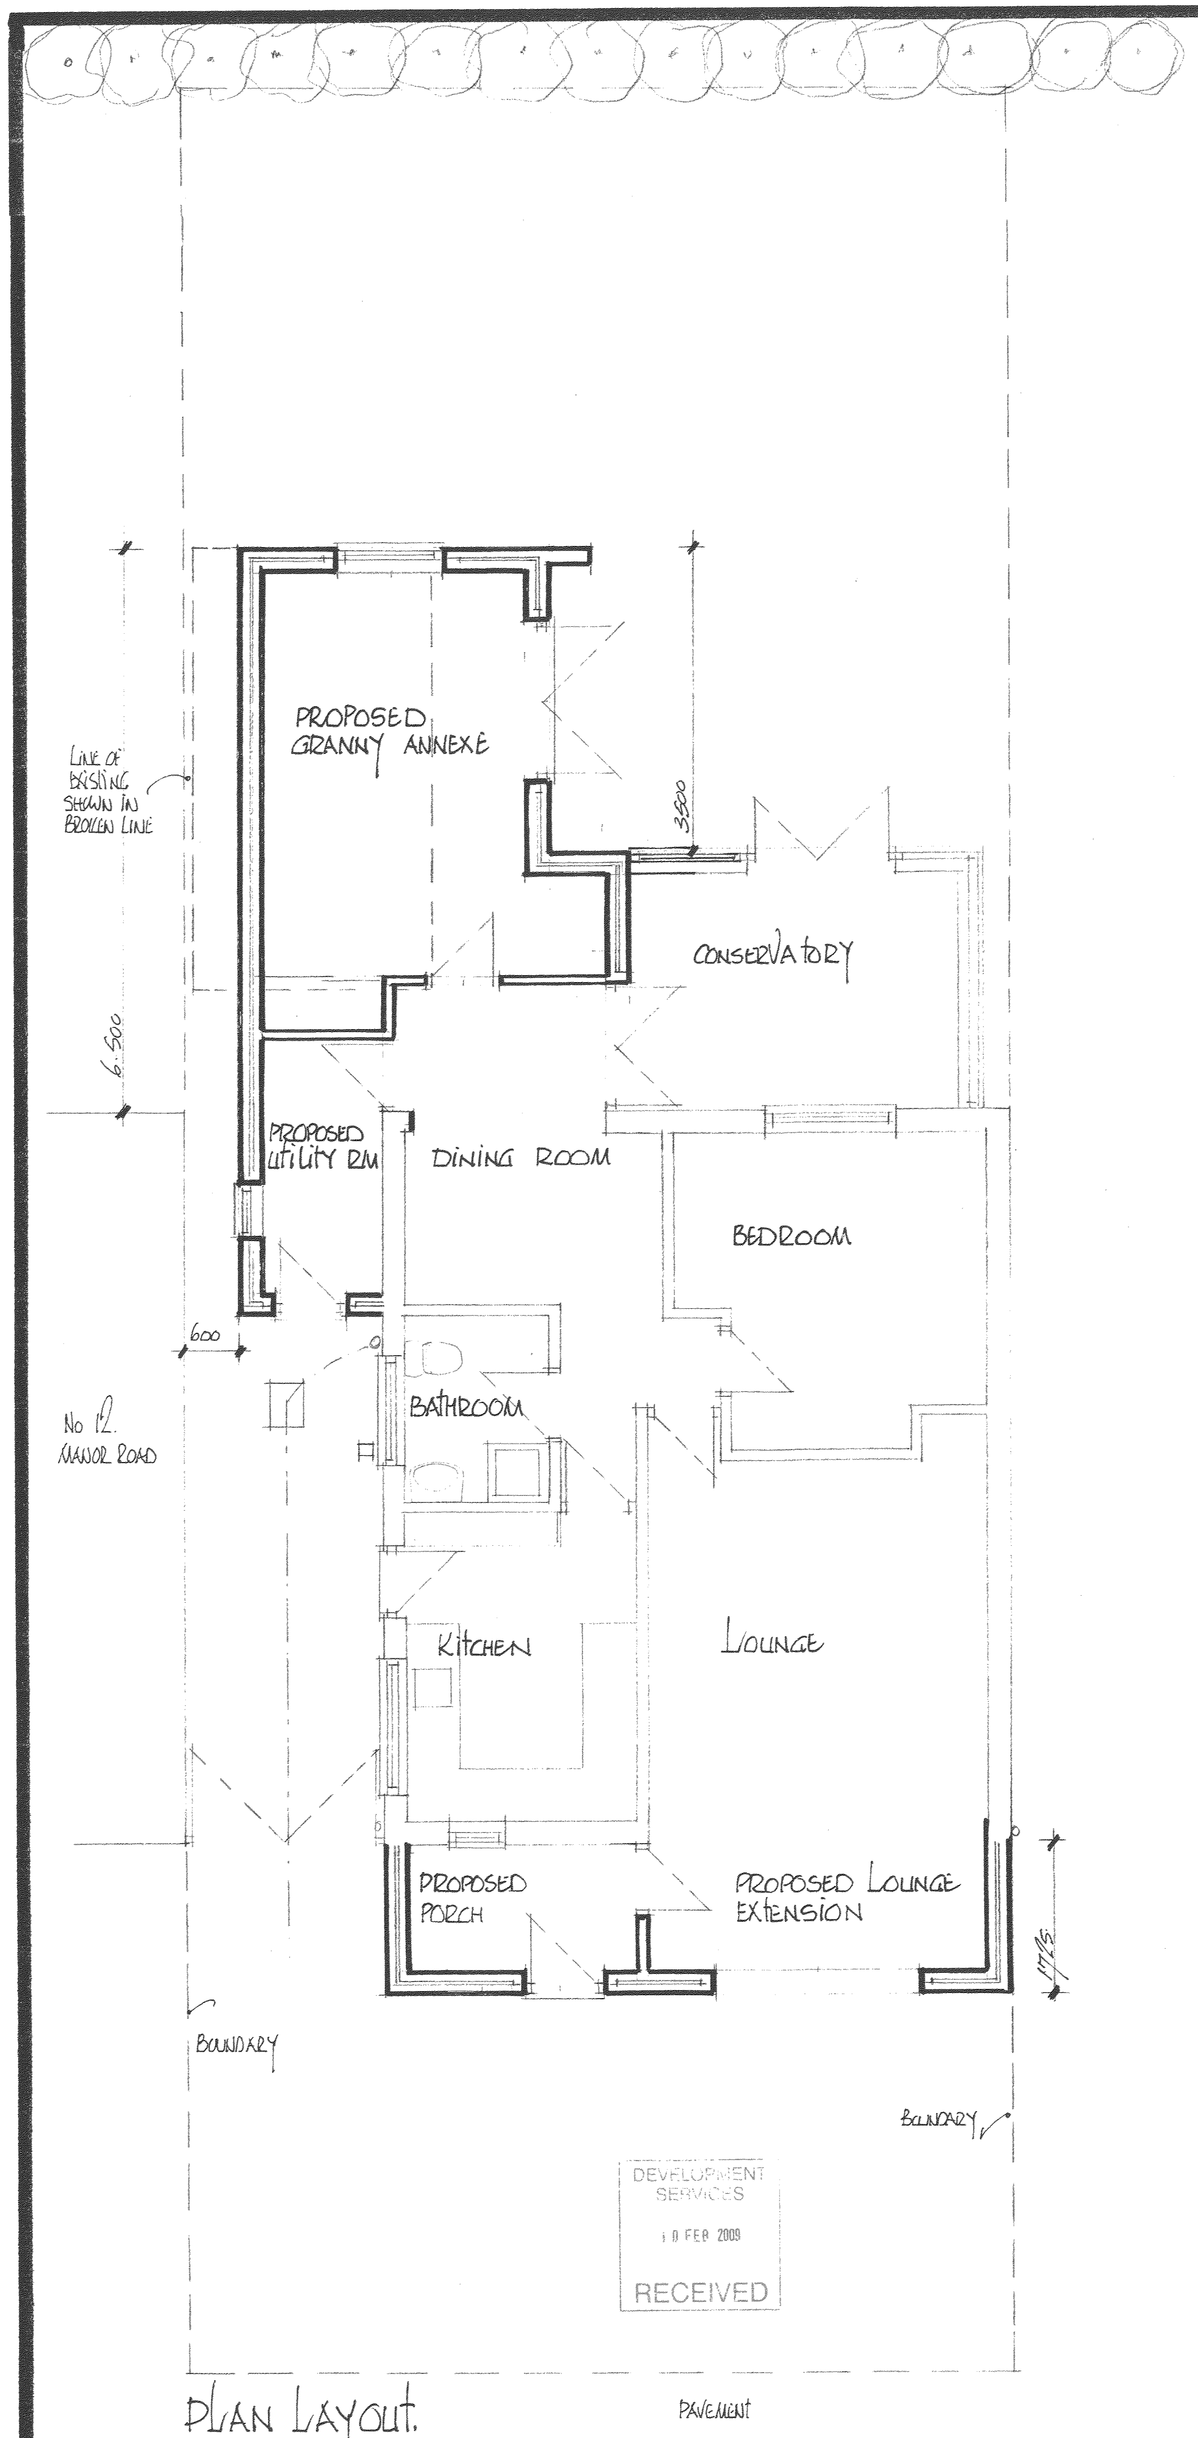

PLAN LAYOUT.

PROPOSED EXTENSION TO FRONT OF EXISTING BUNGALOW AND FORMATION OF GRANNY ANNEXE AT REAR FOR MR & MRS G ROBOTHAM

10 MANOR ROAD, BARLESTONE, NUNEATON. WARKS. CV13. OHY.

SCALE:	DATE:	DRAWN BY:
1:50 AT A1 SCALE	FEBRUARY 2009	PB

DRAWING NUMBER: 880/02.

Peter Barnwell Limited
Building Surveyor
Peter Barnwell ACIOB.
22 Norfolk Road,
Desford, Leicester, LE9 9HR.
01455 823816