




Site Location Plan
1:1250



Drawing Scale Line 1:1250
30000
"mm" scale, print on A3 paper

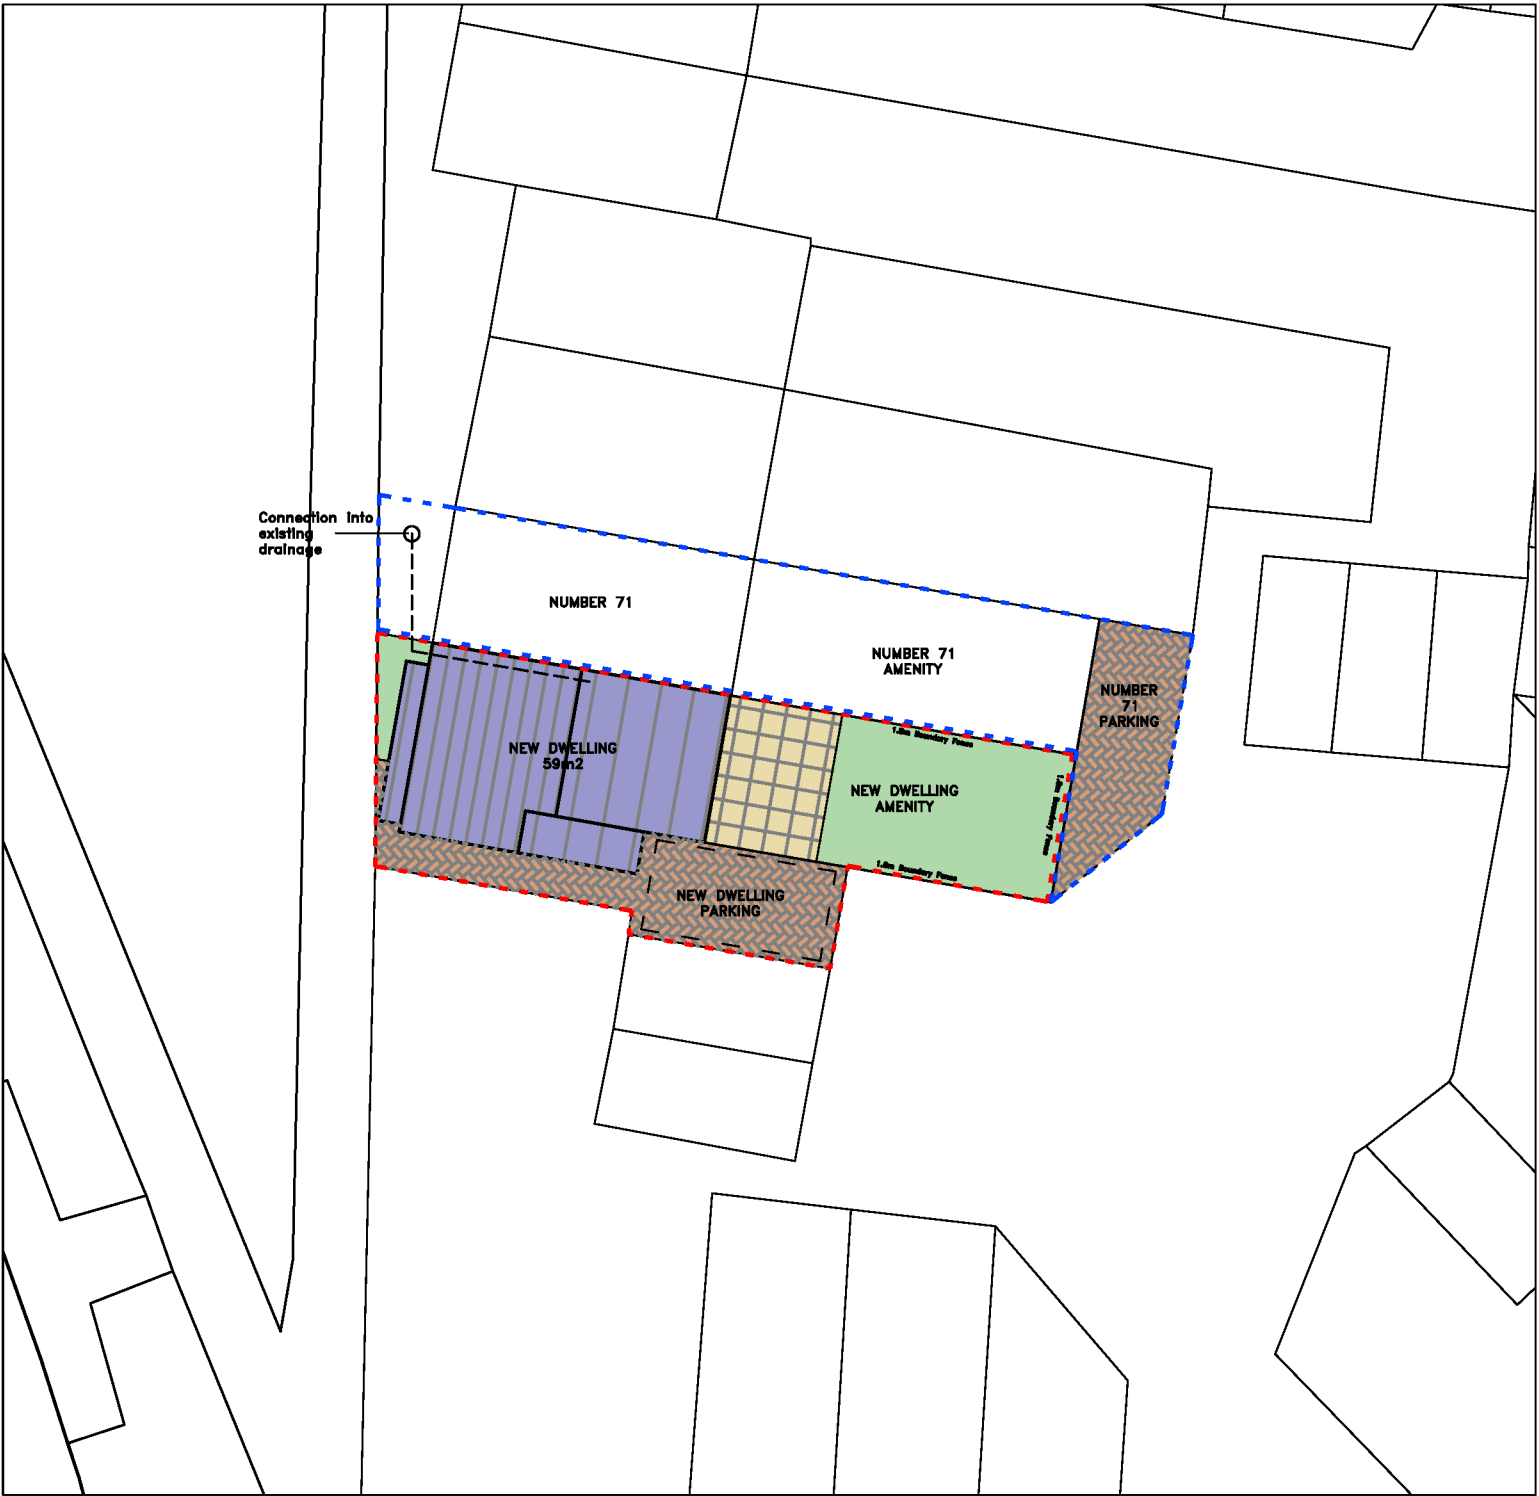

Proposed Site Layout
1:200

0 1 2 3 4 5 6 7 8 9 10
SCALE 1:200 A3

Site & Location Plans

Notes:
No deviation may be made from the details shown on this drawing without prior written permission of the architects. Any discrepancy found between this drawing and any other document should be referred immediately to the designer. IF IN DOUBT ASK.
No dimensions to be scaled from this drawing.
This drawing is to be removed from currency immediately a revised version is issued.
All rights described in chapter IV of copyright, design and Patents Act 1988 have been generally asserted.



4 Wayside Drive, Oadby, Leicester, LE2 4NU
07843 230 565

Client : Ms R Karavadra Date : 07/2023 Ref : 71CW/SLP(2)
Address : 71 Chitterman Way Scale : Labelled@A3 Drawn By: AV