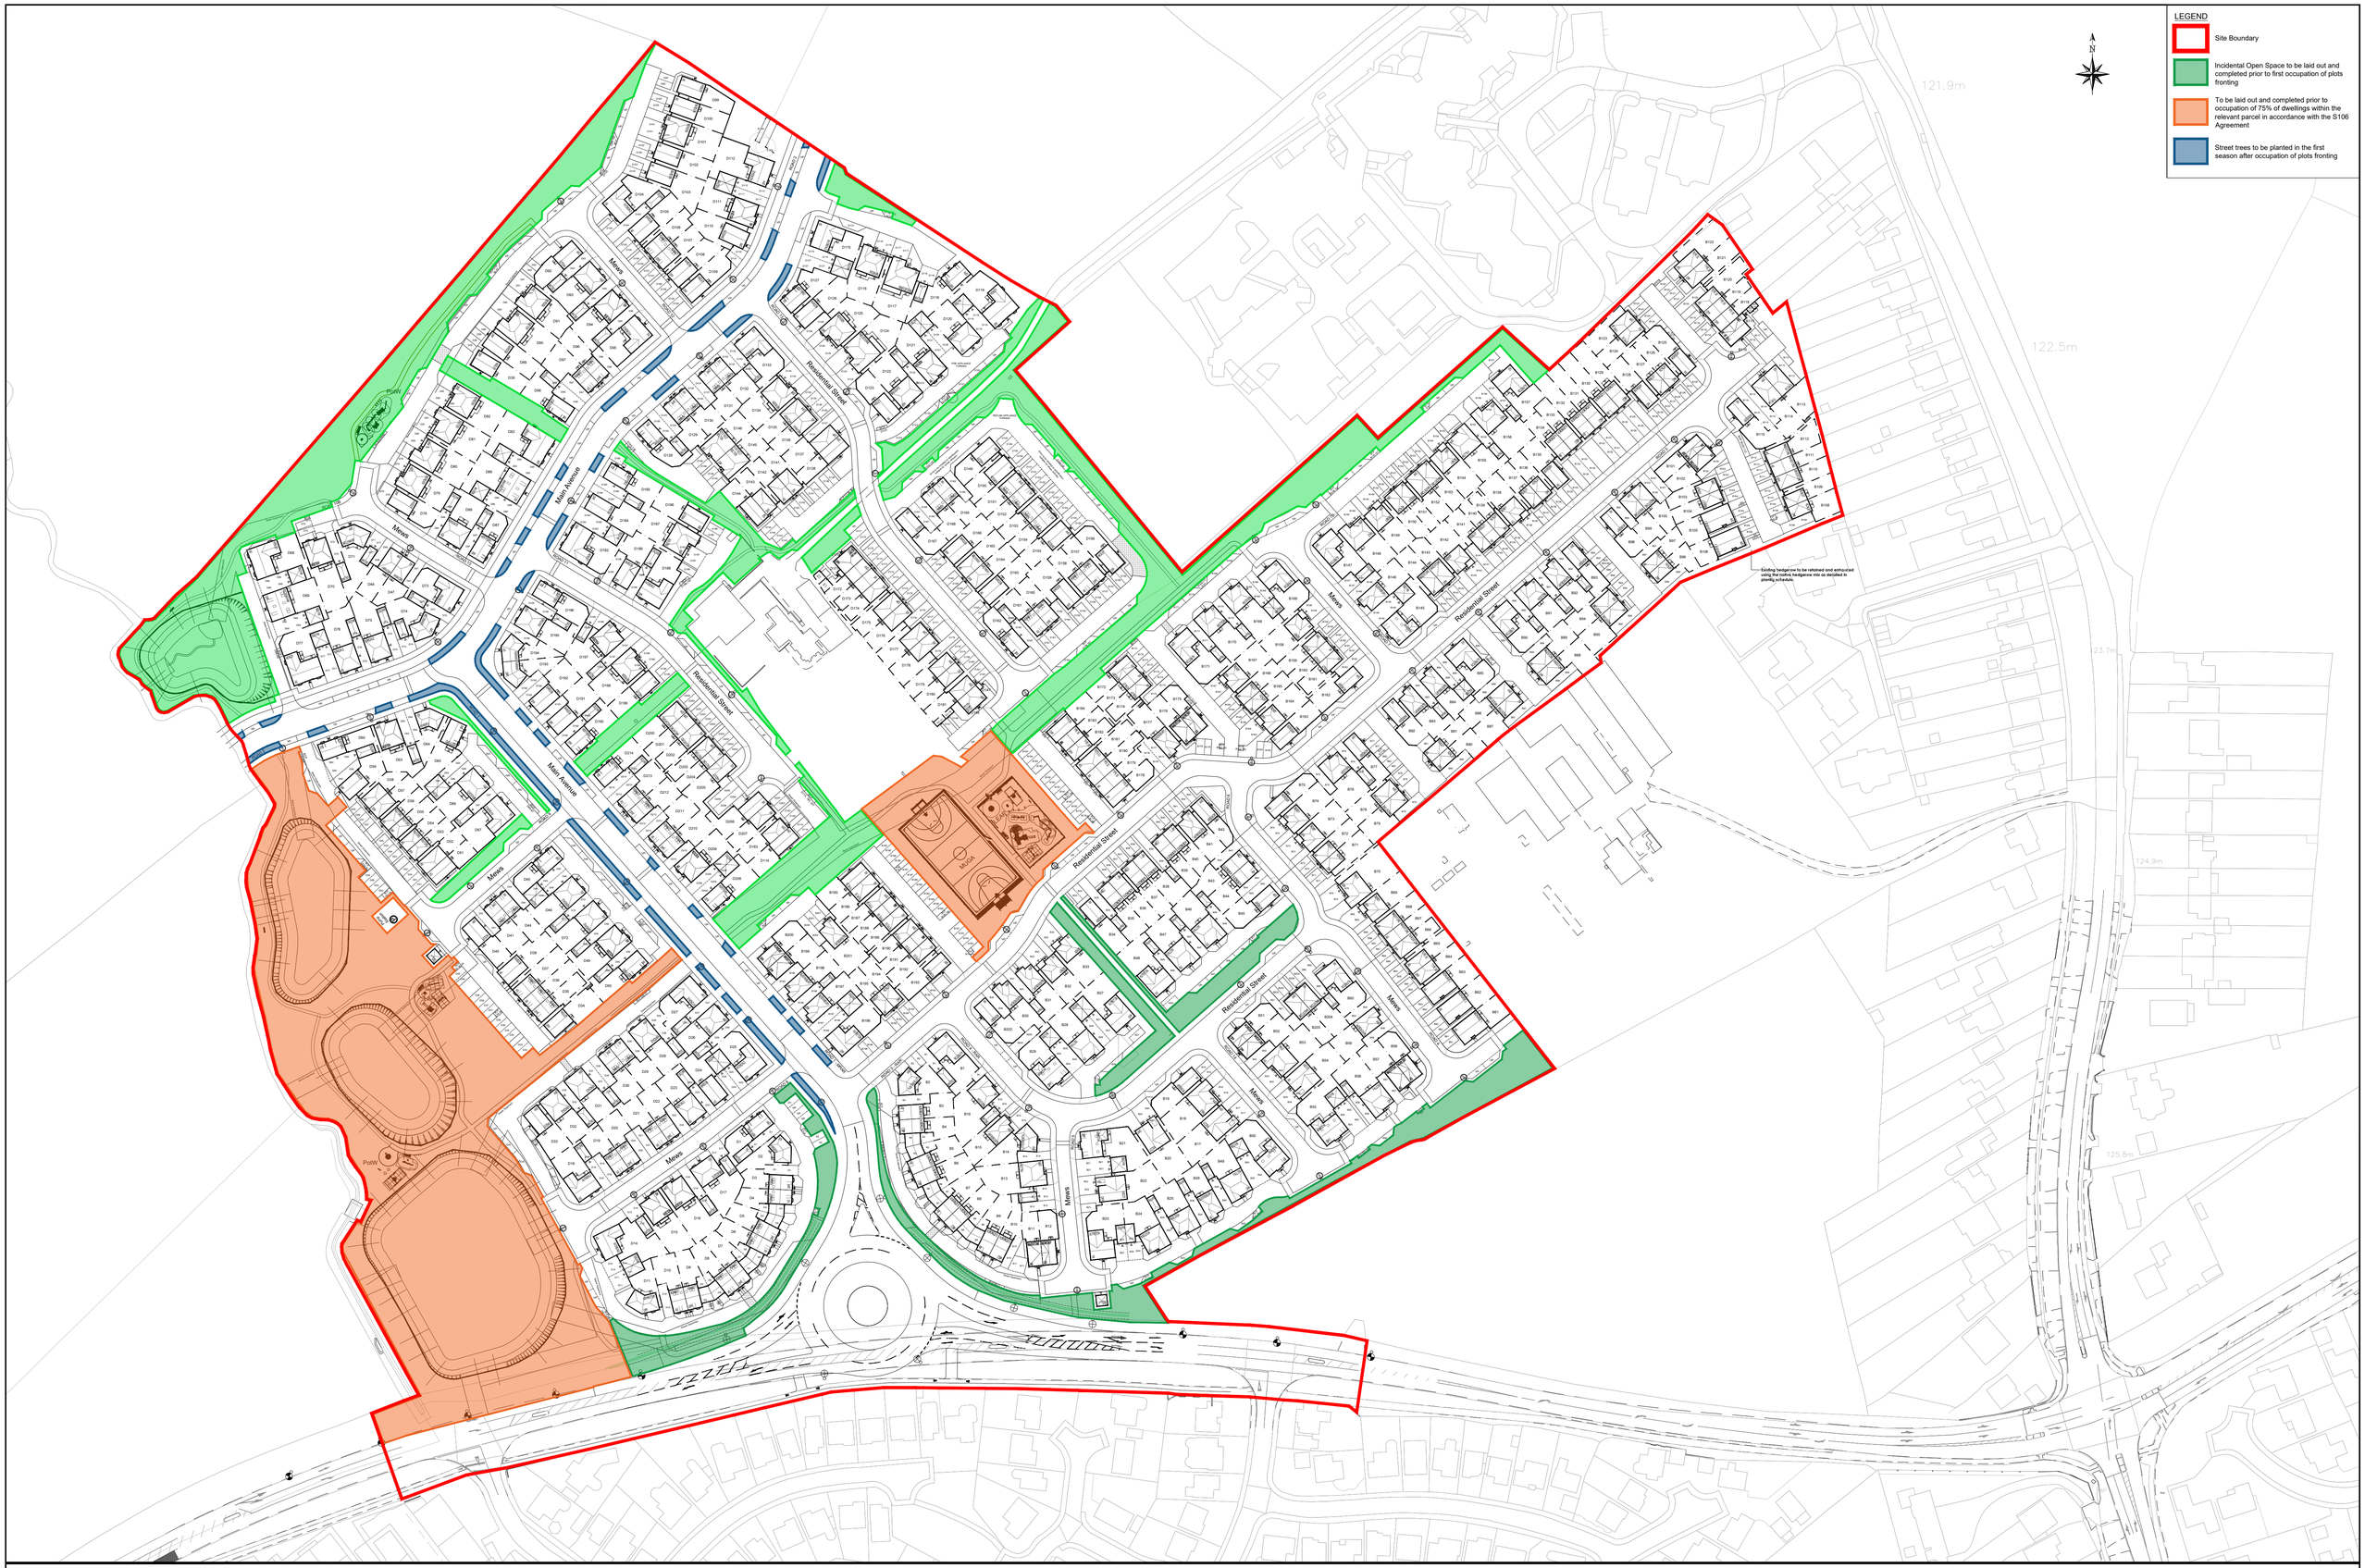

WARNING TO PURCHASERS. Property Misdescriptions Act 1991

Images and site layout are intended for illustrative purposes only and should be treated as general guidance only.

Site layout including parking arrangements, [social/ affordable housing, community buildings, play areas and public open spaces] may change to reflect changes in the planning permission for the development. Please speak to your solicitor to whom full details of any planning consents including layout plans will be available.

Site layouts and landscaping are not intended to form part of any contract or warranty unless specifically incorporated in writing into the contract.

Rev	Description	Initial	Date
-	Based on Planning Layout HA656/101Ce Rev M.	CN	08.09.26

Rev	Description	Initial	Date

Rev	Description	Initial	Date

Rev	Description	Initial	Date

LANDSCAPE IMPLEMENTATION PLAN

Hinckley North, Phase 2

BARRATT HOMES

DAVID WILSON HOMES
WHERE QUALITY LIVES

Drwg No.	HA656/13	Rev	-
Scale	1:1000 @ A1	Date	08.09.26
Drawn by	CN	Checked by	CN

NORTH MIDLANDS
Design & Technical Department
2 Horizon Place - Nottingham Business Park
NOTTINGHAM NG8 6PY