NOTE: PLEASE TAKE STATED DIMENSIONS IN PREFERENCE OVER SCALED DIMENSIONS AS DISCREPANCIES MAY OCCUR VIA THE ELECTRONIC SCANNING & PRINTING PROCEDURE:

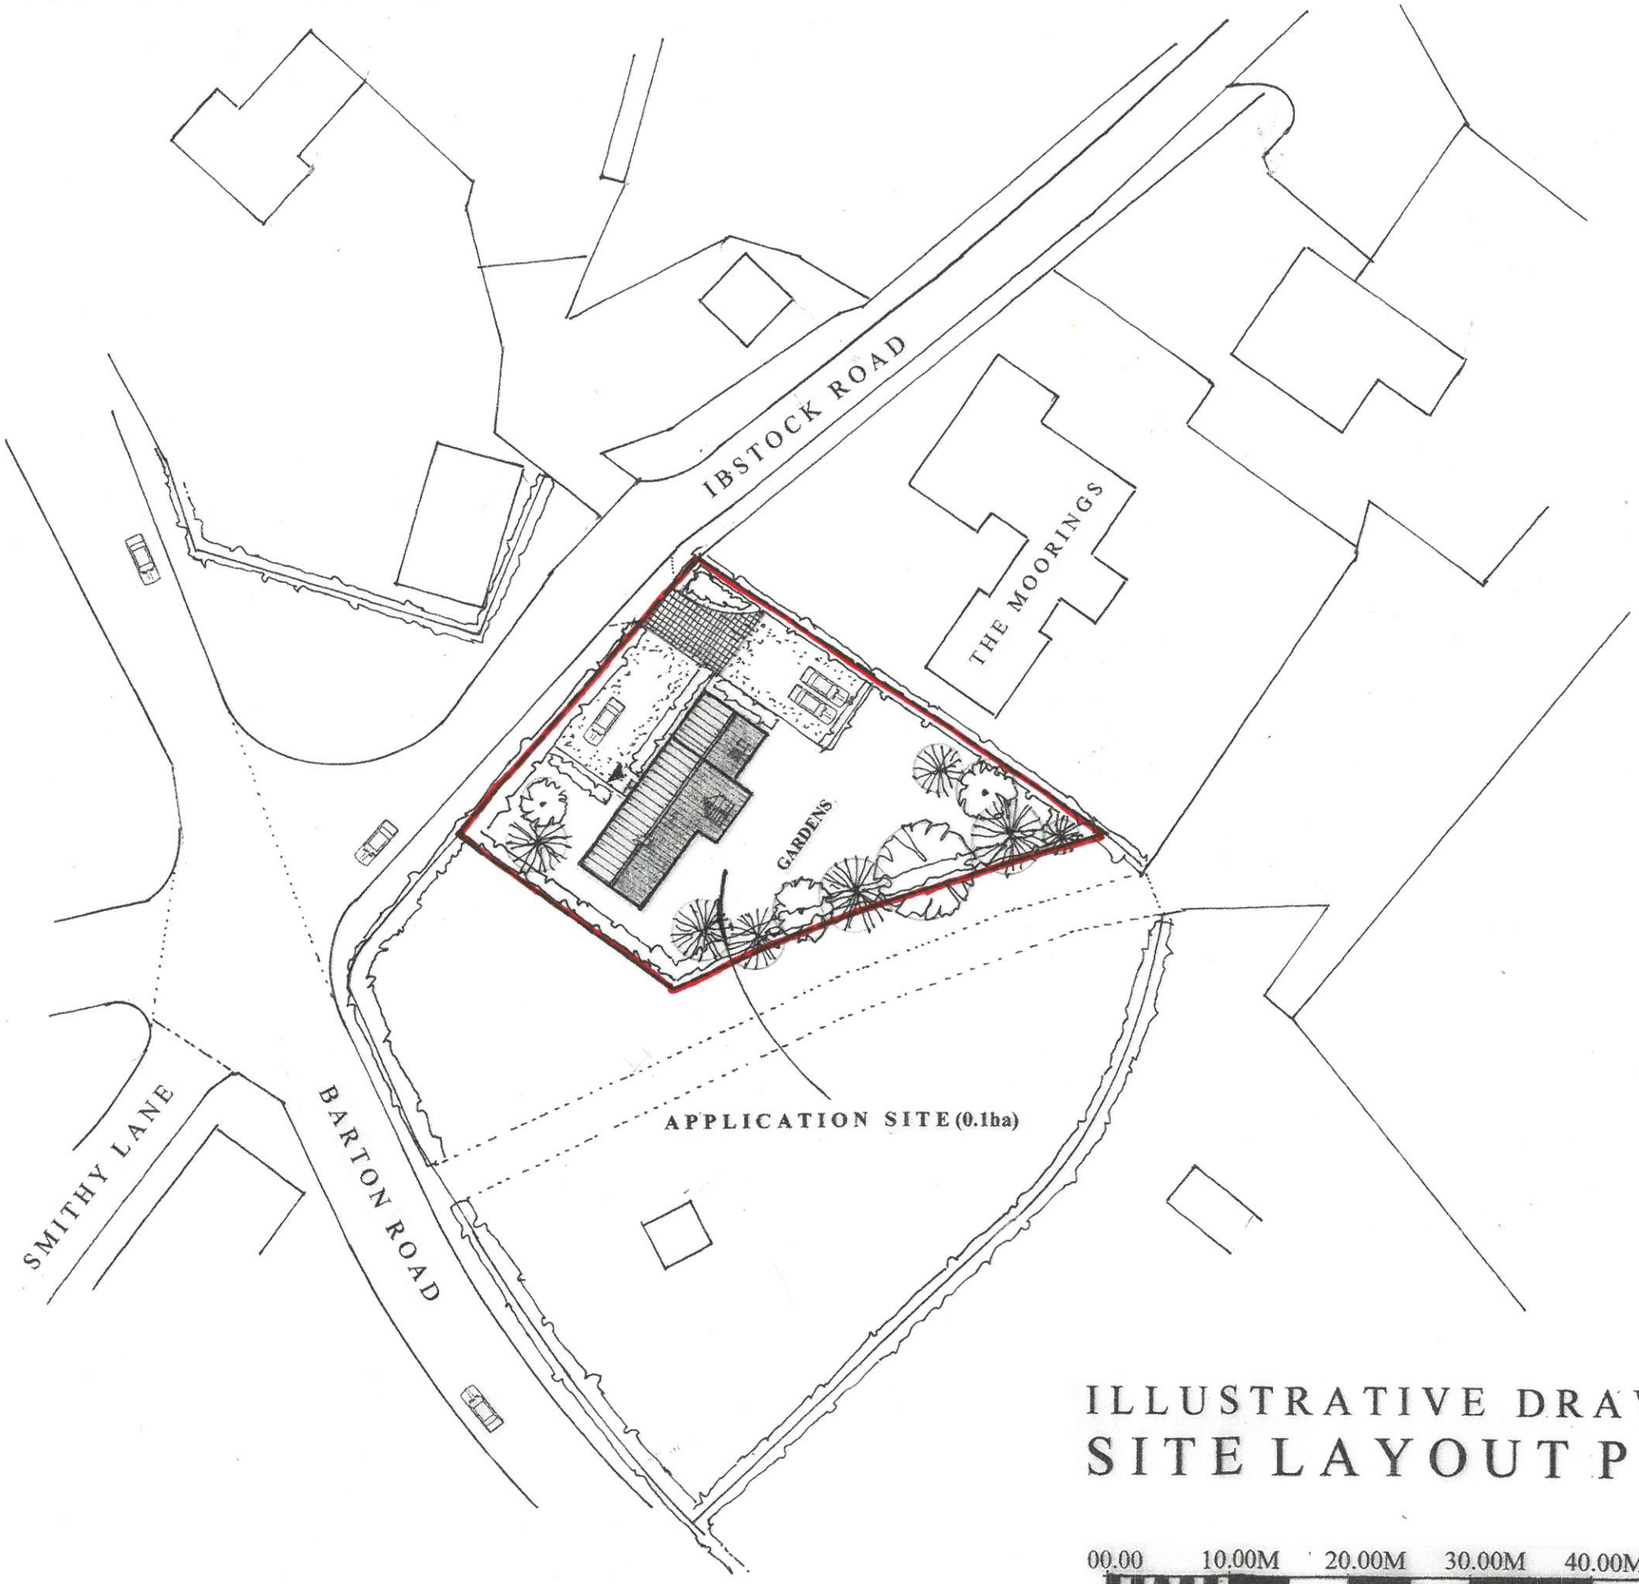

ILLUSTRATIVE DRAWING
SITE LAYOUT PLAN

00.00 10.00M 20.00M 30.00M 40.00M 50.00M

CLIENTS:
Mr.A.Davies and Ms.A.Burnham.

PROJECT:
Proposed Erection of a
Self-Build Dwellinghouse.
Land off Ibstock Road,
Odstone.
Leicestershire.

DRAWING TITLE:
Illustrative Site Layout Plan.

SCALE: 1:500 @A3.
DATE: September 2026.
DRWG.No: HMD/PD/0641/02.

c Copyright HMD/2026.

HOUSEMARTIN
DESIGNS

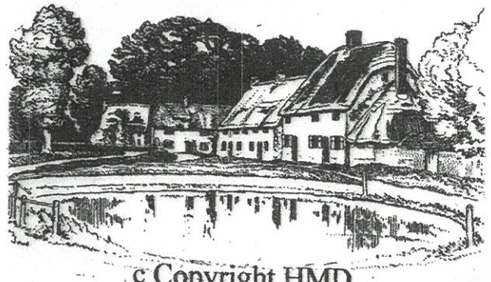

c Copyright HMD.
(The Copyright,Designs & Patents Act 1988 - as amended)