

Front Elevation
Scale 1:100

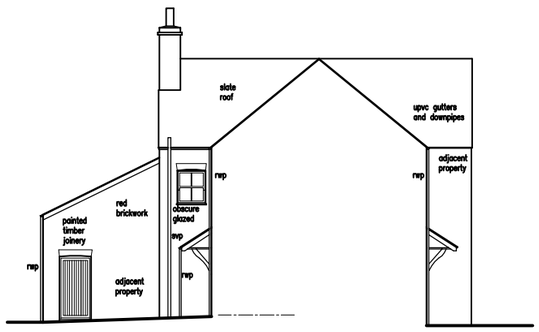

Side Elevation
Scale 1:100



Rear Elevation
Scale 1:100

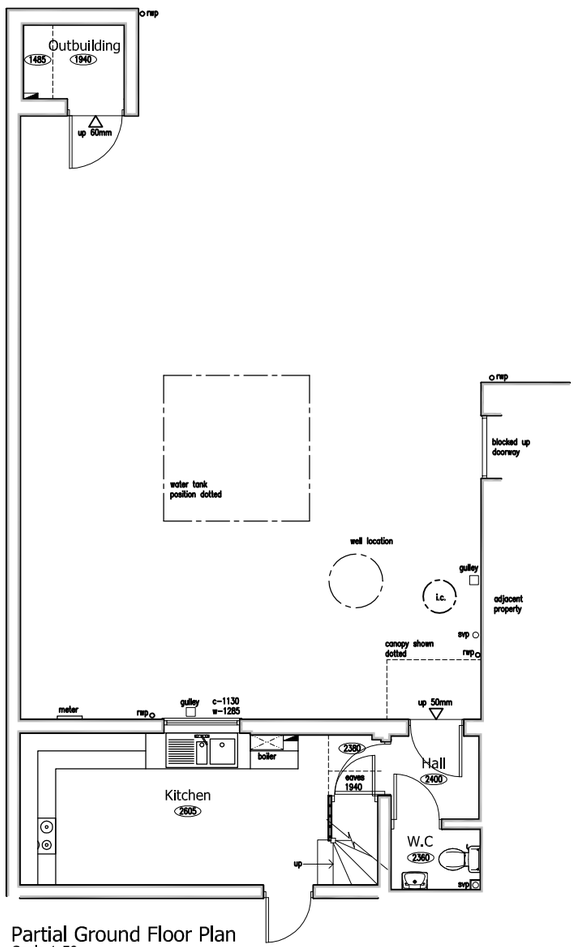

Partial Ground Floor Plan
Scale 1:50

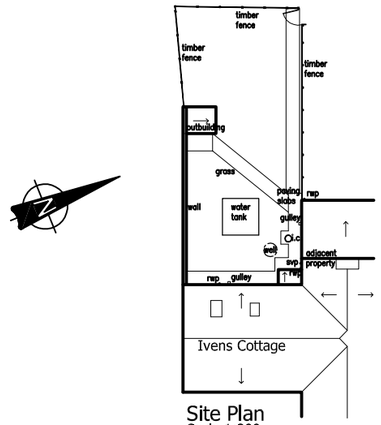

Site Plan
Scale 1:200

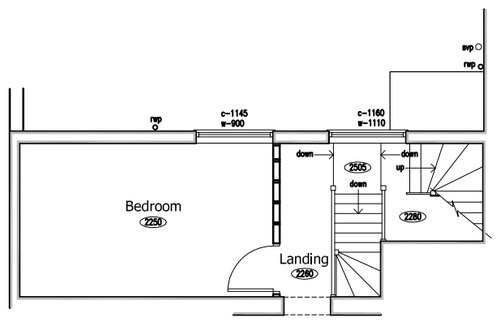

Partial First Floor Plan
Scale 1:50

Revisions :

Figured dimensions must be taken in preference to scaled dimensions and any discrepancies are to be referred to David Granger Architectural Design Limited. Contractors, subcontractors and suppliers must verify all dimensions on site before commencing any work or making any workshop drawings. All drawings are copyright of David Granger Architectural Design Limited.

DAVID GRANGER
Architectural Design Limited

Project
Proposed Extensions & Alterations
Ivens Cottage
Ivens Close, Barwell
Hinckley, Leics

Drawing Title
Existing Details

Client
Mr L Gabriel

Drawing No.
07.2243.01

Date
July 2007

Scale
As Shown

Drawn by
AFS

Checked by
SF

The Old Dairy, Mill St., Packington,
Ashby-de-la-Zouch, Leics. LE65 1WN
Tel: 01530 560959 Fax: 01530 560115
www.davidgrangerdesign.com
Company Reg. No. 5068912