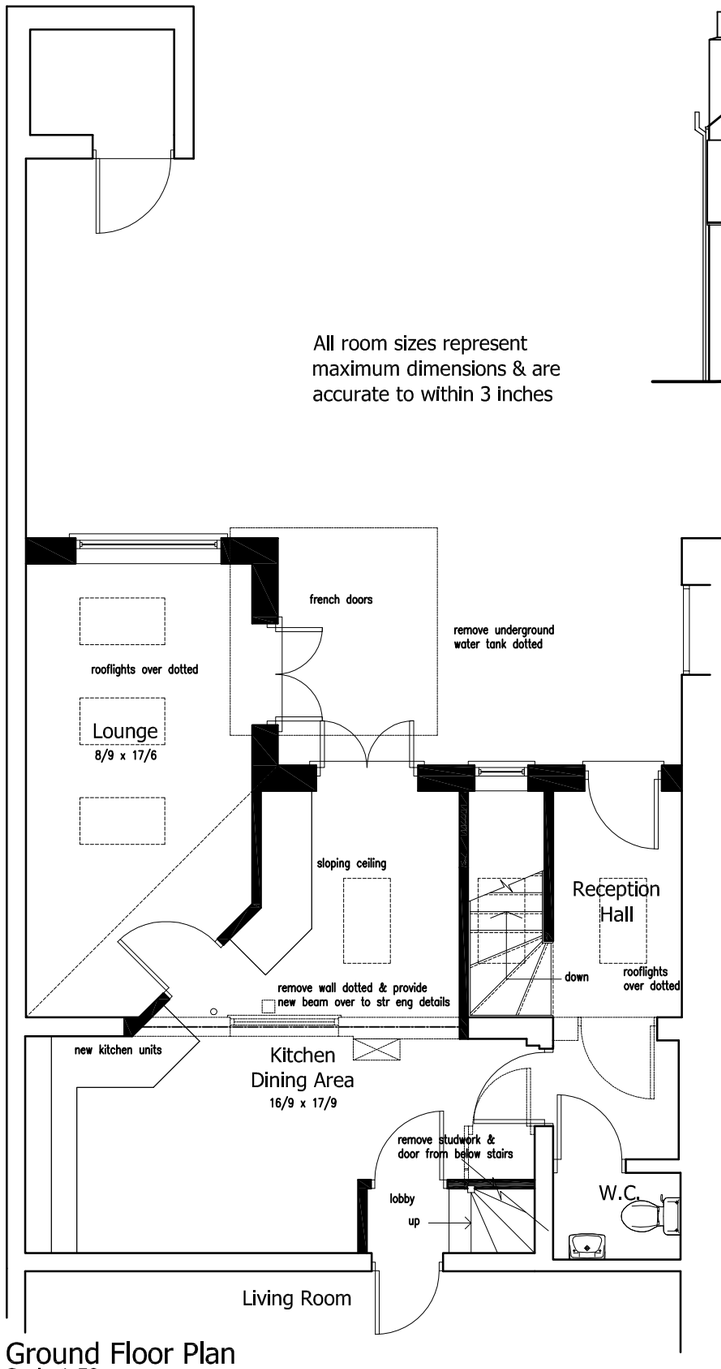

Ground Floor Plan
Scale 1:50

All room sizes represent maximum dimensions & are accurate to within 3 inches



Proposed Front Elevation
Scale 1:100

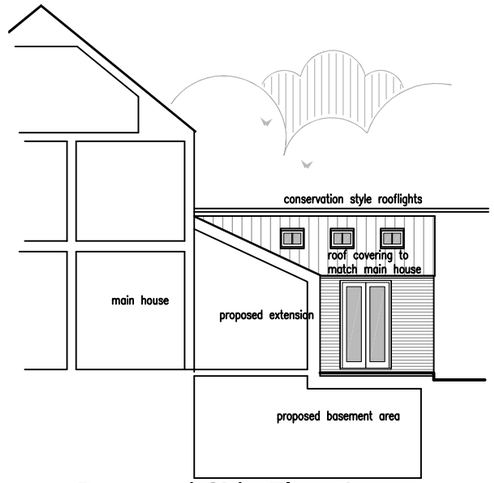

Proposed Side Elevation
Scale 1:100

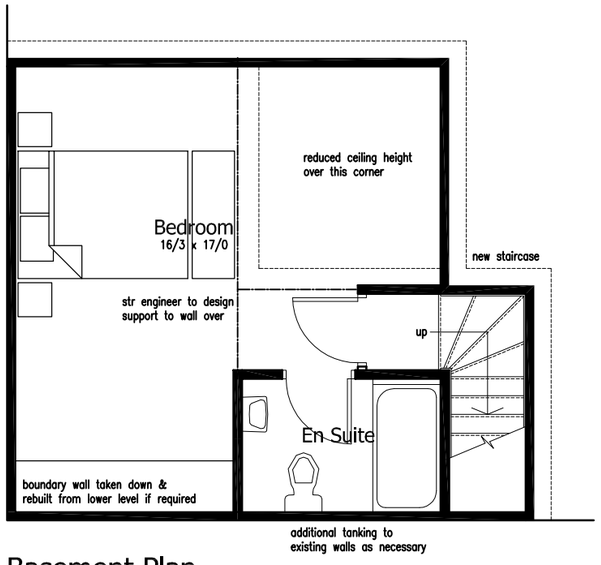

Basement Plan
Scale 1:50

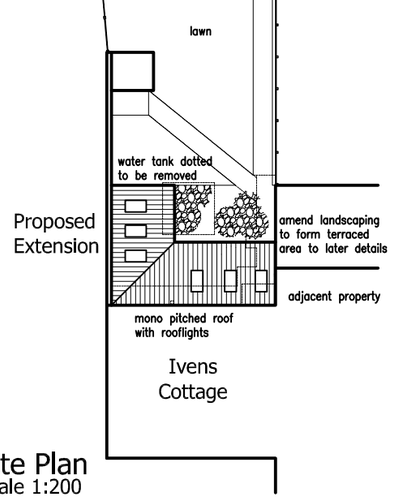

Site Plan
Scale 1:200

DETAILED PLANNING DRAWING

PROPOSED EXTENSION & ALTERATION- IVENS COTTAGE, IVENS CLOSE, BARWELL

This drawing is to be read in conjunction with Existing Details drawing 07/2243/01

Revisions :

Figured dimensions must be taken in preference to scaled dimensions and any discrepancies are to be referred to David Granger Architectural Design Limited. Contractors, subcontractors and suppliers must verify all dimensions on site before commencing any work or making any workshop drawings. All drawings are copyright of David Granger Architectural Design Limited.

DAVID GRANGER
Architectural Design Limited

Project
Proposed Extension & Alteration
Ivens Cottage, Ivens Close,
Barwell,
Hinckley

Drawing Title
Planning Drawing

Client
Mr & Mrs Gabriel

Drawing No.
07/2243/08

Date
Jan 08

Scale
As shown

Drawn by
DH

Checked by
SF

The Old Dairy, Mill St., Packington,
Ashby-de-la-Zouch, Leics. LE65 1WN
Tel: 01530 560939 Fax: 01530 560115
www.davidgrangerdesign.com
Company Reg. No. 5068912