


FRONT ELEVATION




SIDE ELEVATION




REAR ELEVATION

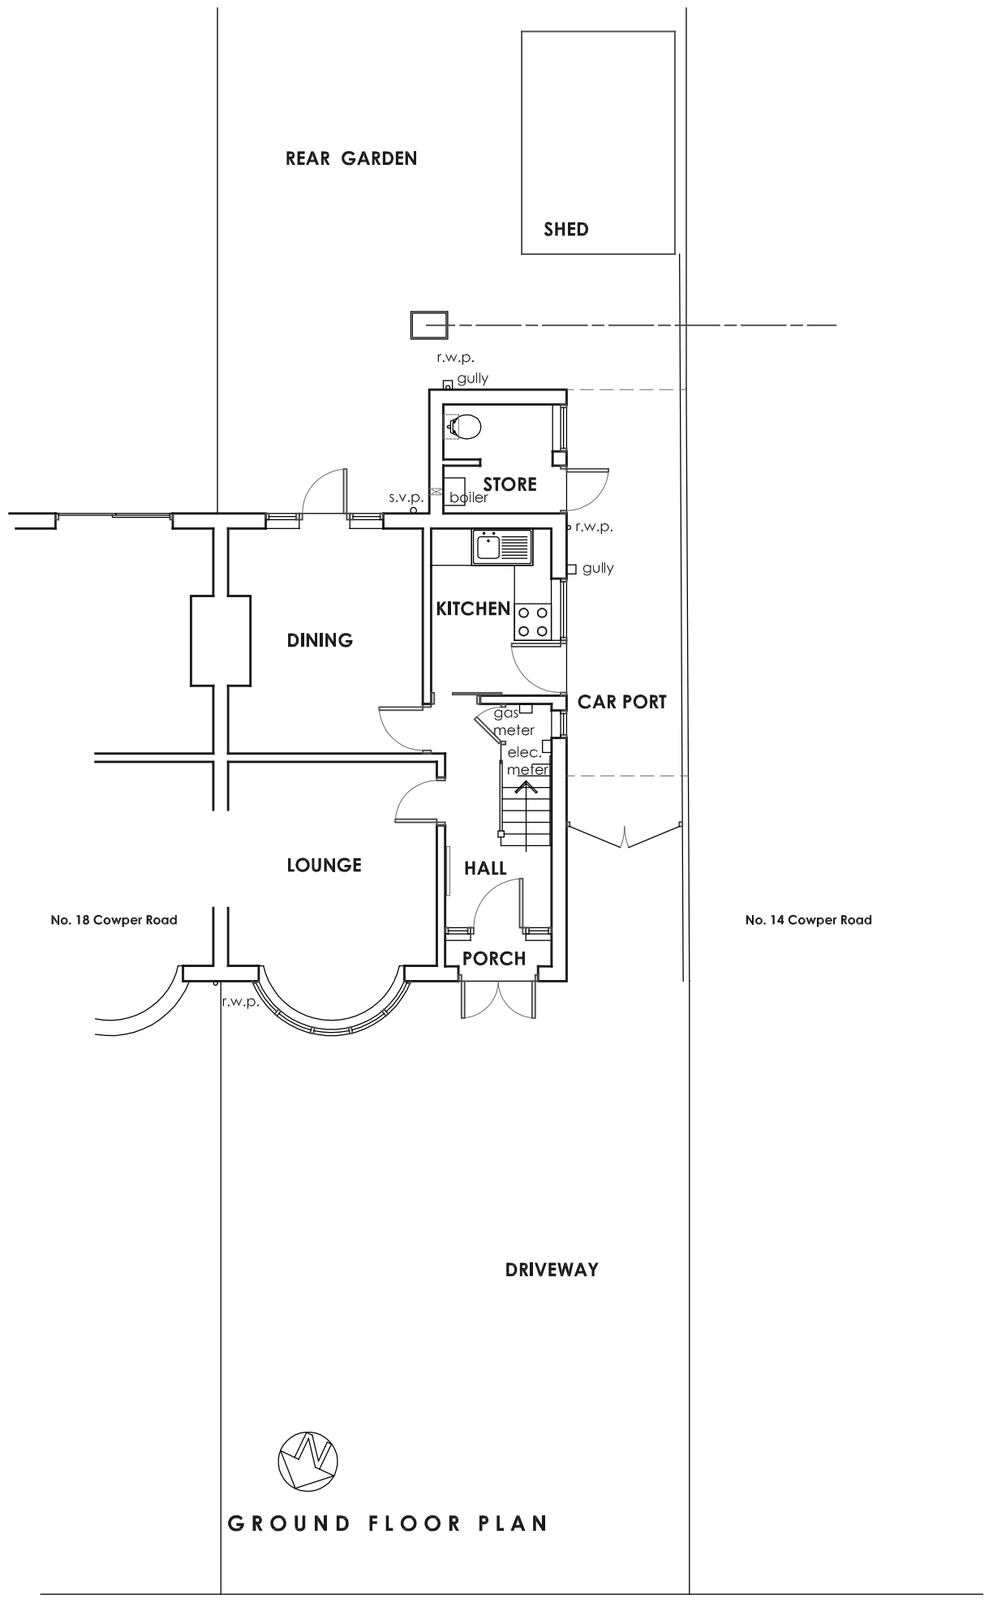

GROUND FLOOR PLAN

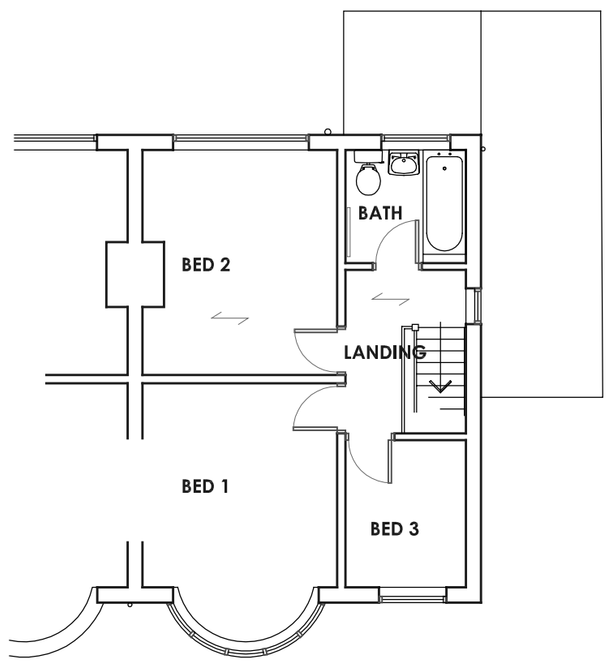

FIRST FLOOR PLAN

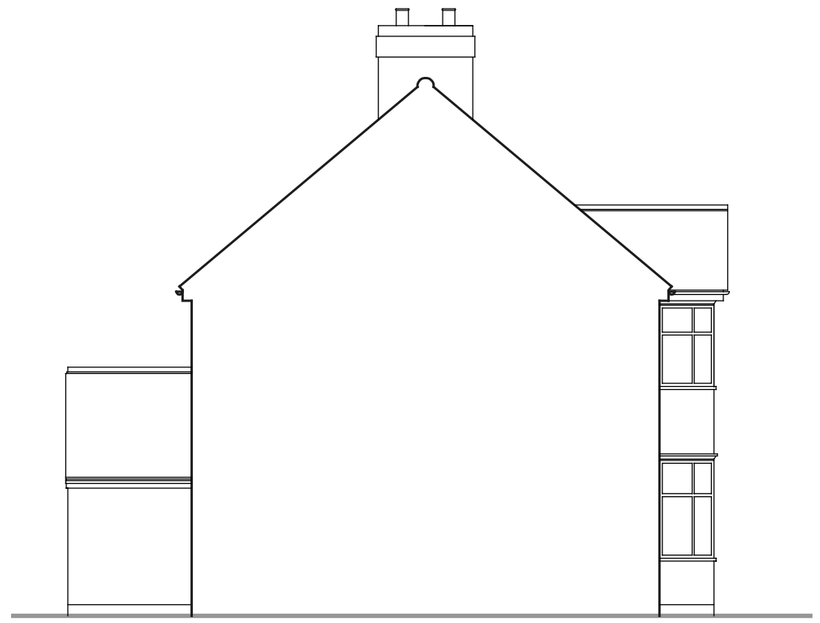

SIDE ELEVATION

Revision A. 15.2.2008
Bed 3 window shown to first floor plan.

GRAHAM HARRIS PARTNERSHIP Ltd.
ARCHITECTURAL SERVICES
11 RIDGEWAY, LITTLETHORPE, LEICESTERSHIRE LE19 2JJ
TELEPHONE / FAX: (0116) 275 2275

Plan of Property
as existing

16 Cowper Road
BURBAGE
Leicestershire
LE10 2LP

for
Mr M. Tonks

DRAWING No.	SCALE
5634 / MT / 1 A	**1:100** **@A2**
DRAWN BY	DATE
R.I.H.	**18.1.2008**