


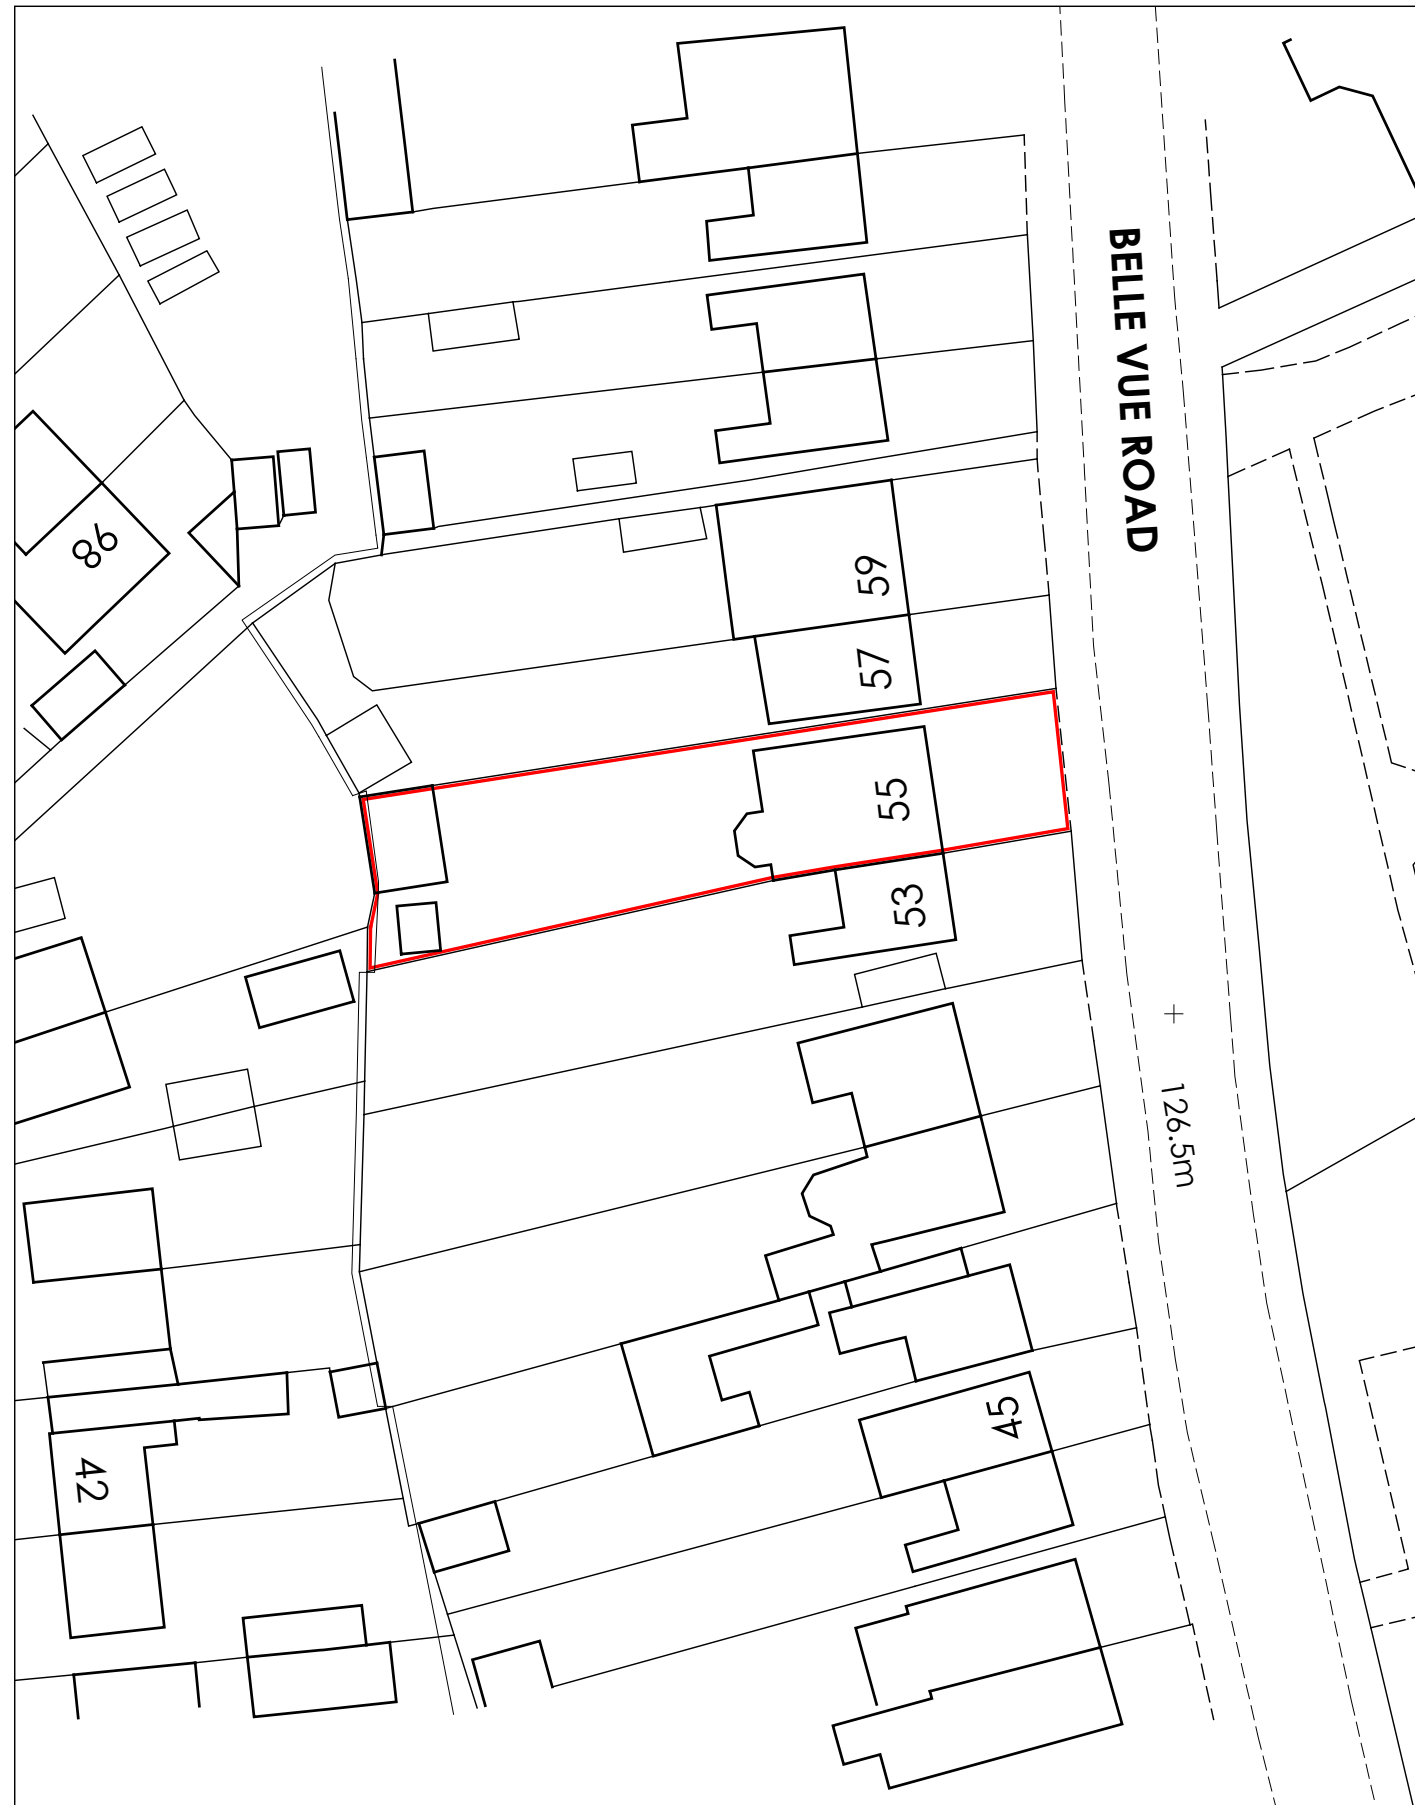
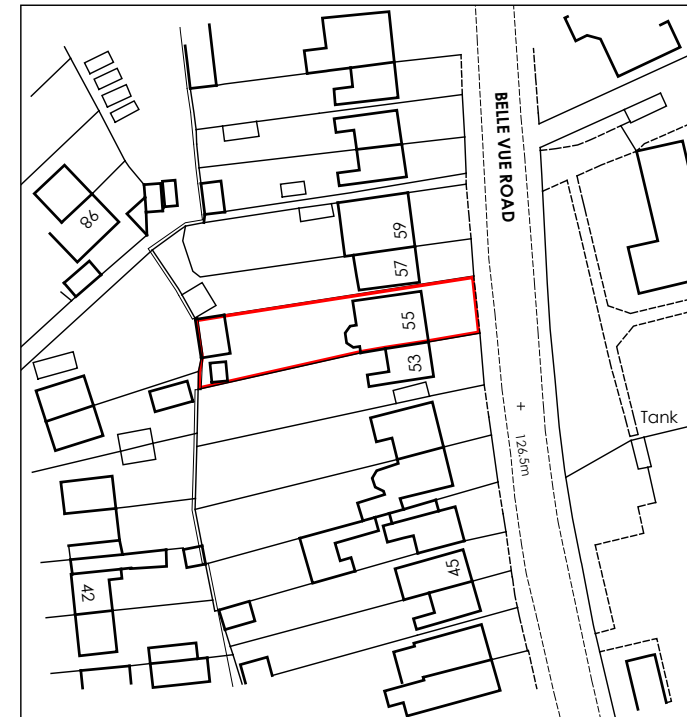


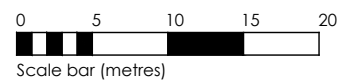

1:500 scale block plan

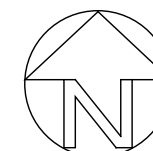

1:1250 scale location plan

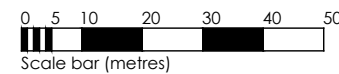

GRAHAM HARRIS PARTNERSHIP Ltd.

ARCHITECTURAL SERVICES

11 RIDGEWAY, LITTLETHORPE, LEICESTERSHIRE LE19 2JJ

PHONE: (0116) 275 2275

EMAIL: gra.h@btinternet.com

WEB: grahamharrispartnership.com

Site location plan

55 Belle Vue Road
Earl Shilton
Leicester
LE9 7PA

DRAWING No. 6493 / B / 6	SCALE 1:1250 & 1:500 @A3
DRAWN BY R.H.	DATE 28.10.2024