08/00903/ful.

DEVELOPMENT SERVICES
15 SEP 2008
RECEIVED

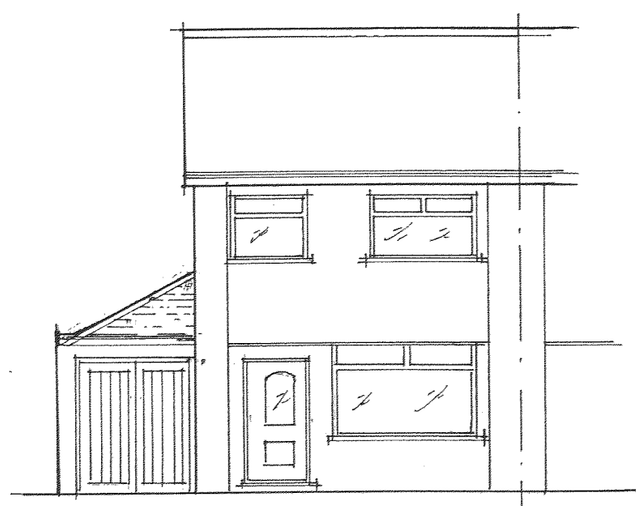

FRONT ELEVATION.

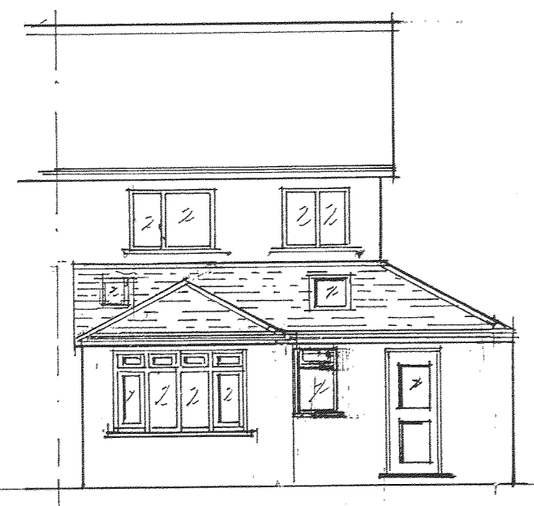

REAR ELEVATION.

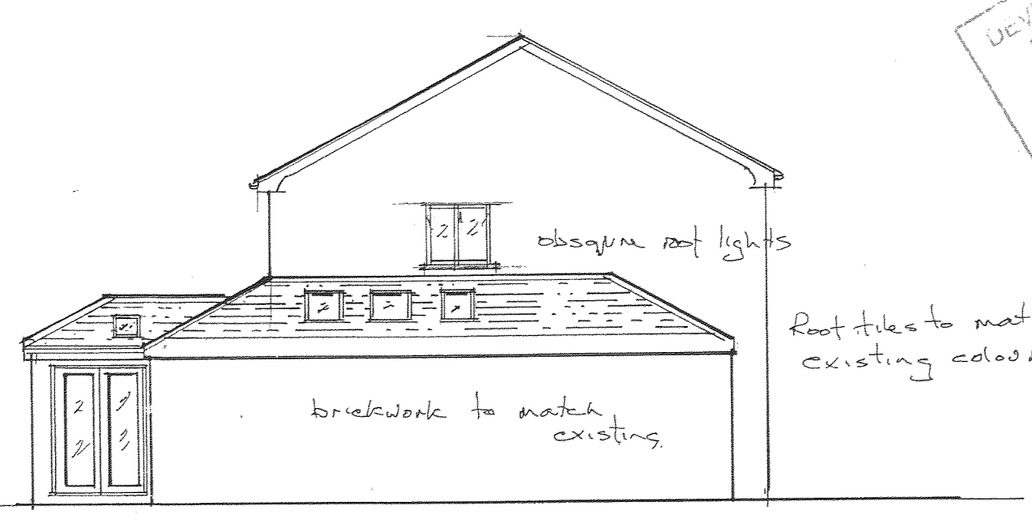

SIDE ELEVATION.

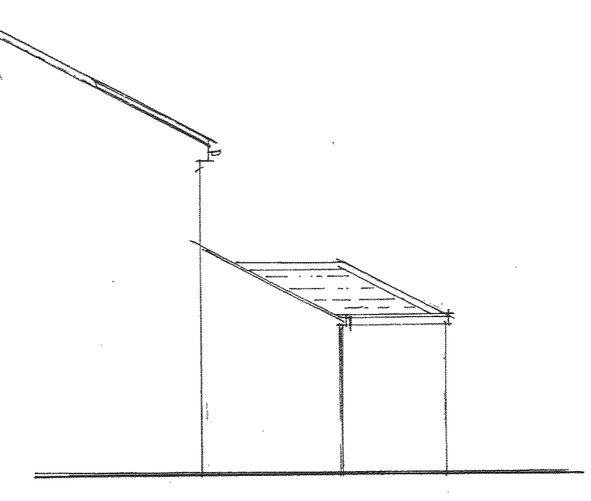

SIDE ELEVATION TO NO 15.

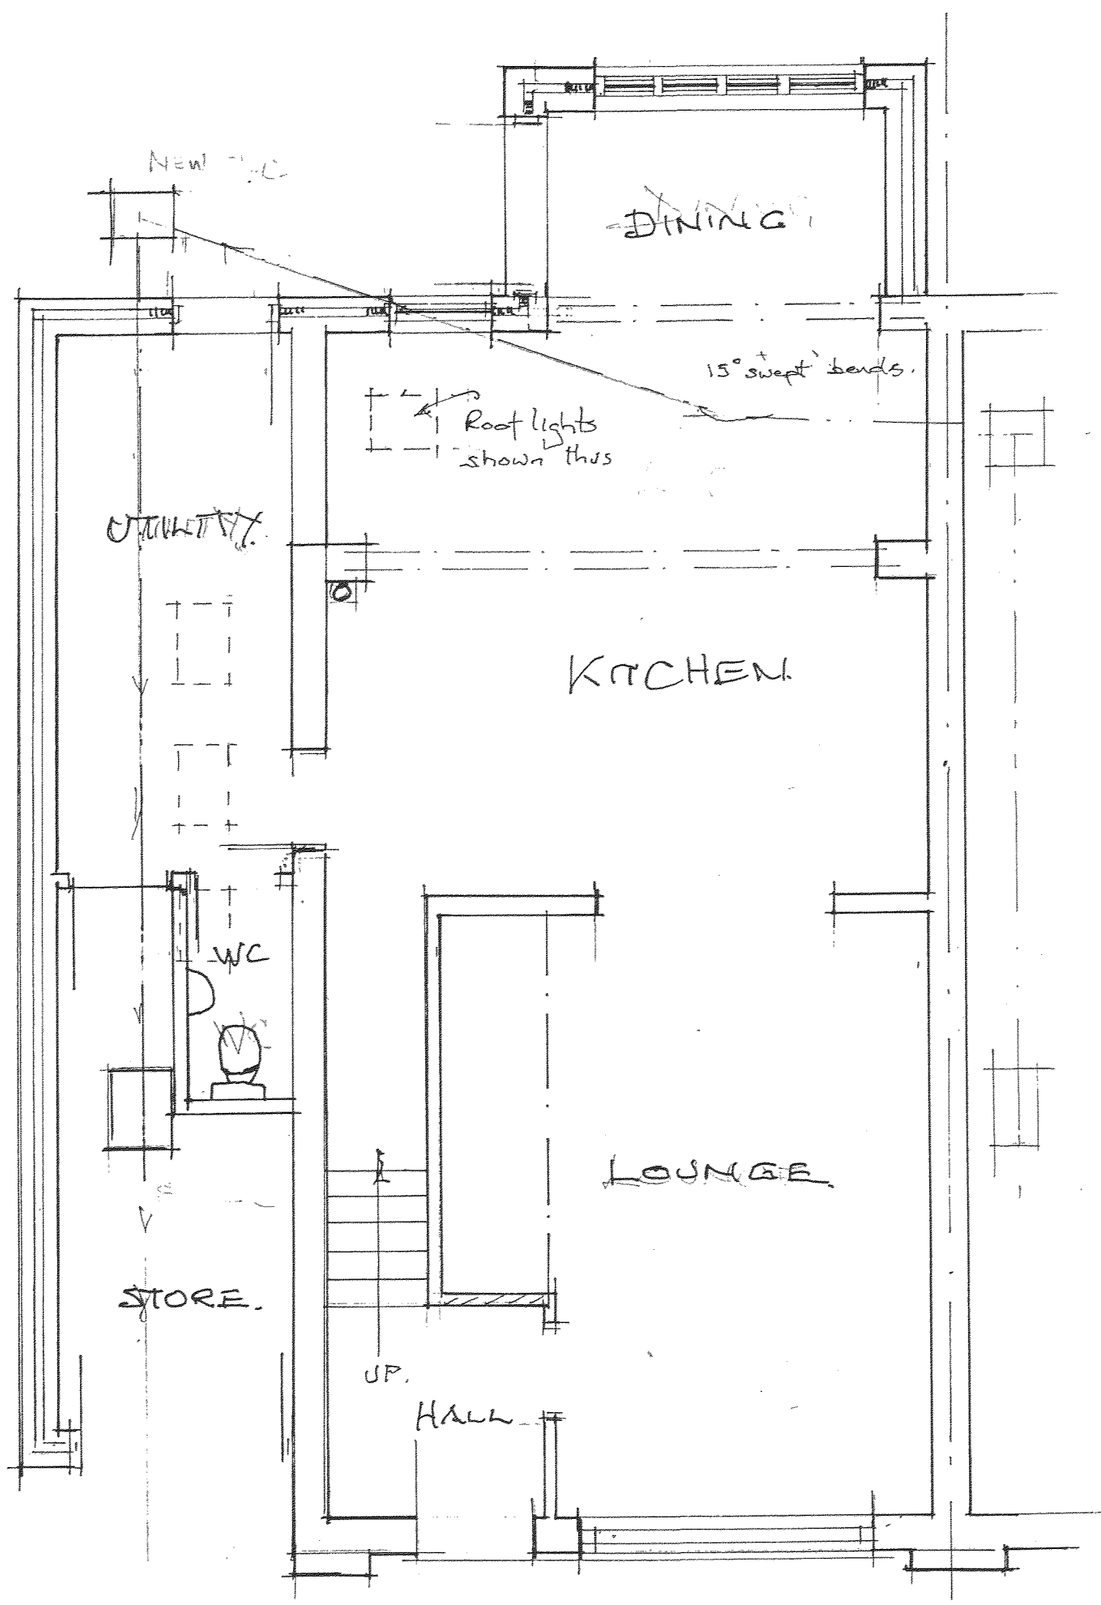

PROPOSED GROUND FLOOR.

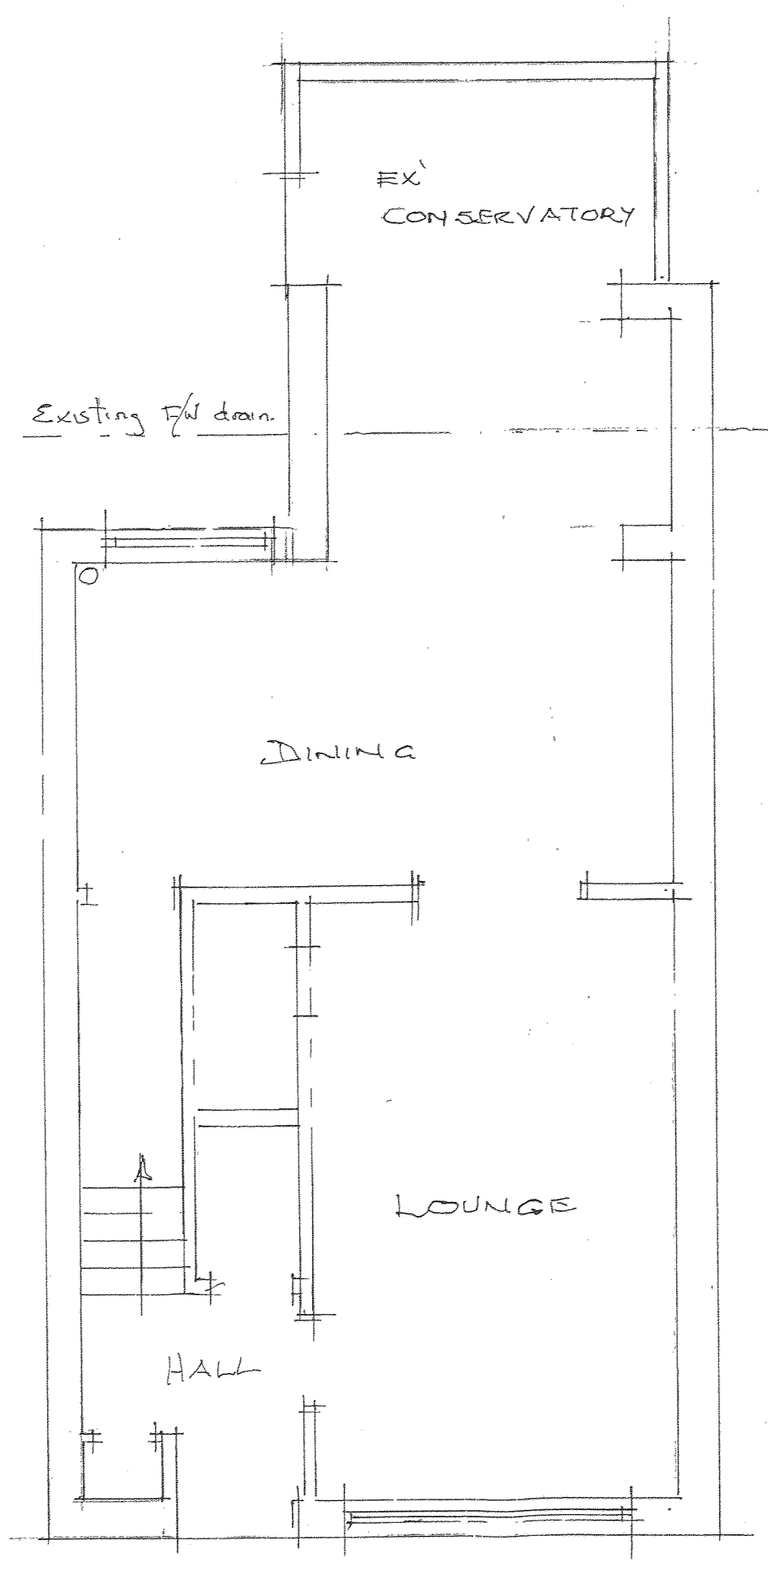

EXISTING GROUND FLOOR

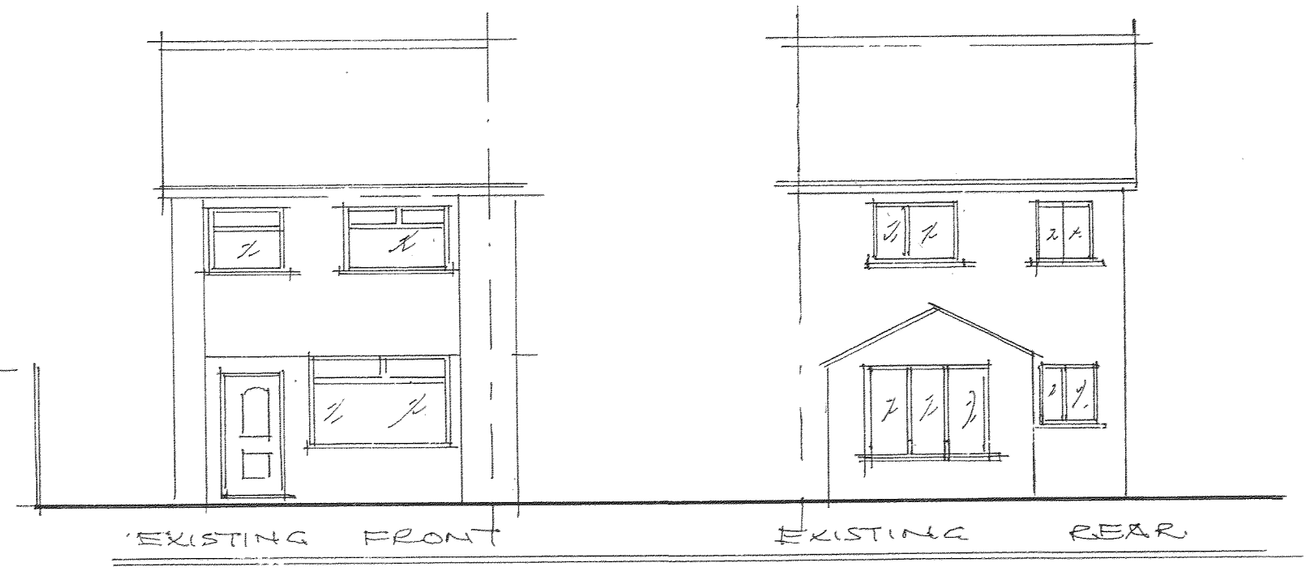

EXISTING FRONT

EXISTING REAR

PROPOSED EXTENSIONS FOR Mr & Mrs CRITCHLOW
13 SQUIRES GREEN BURBAGE
SCALE 1:50 N. 1:100

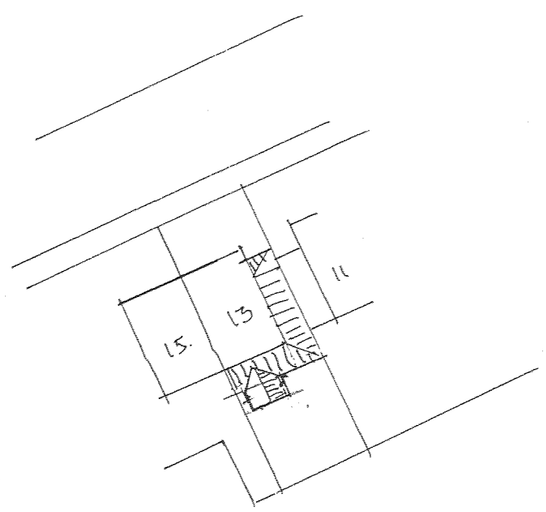

BLOCK PLAN
1 : 500

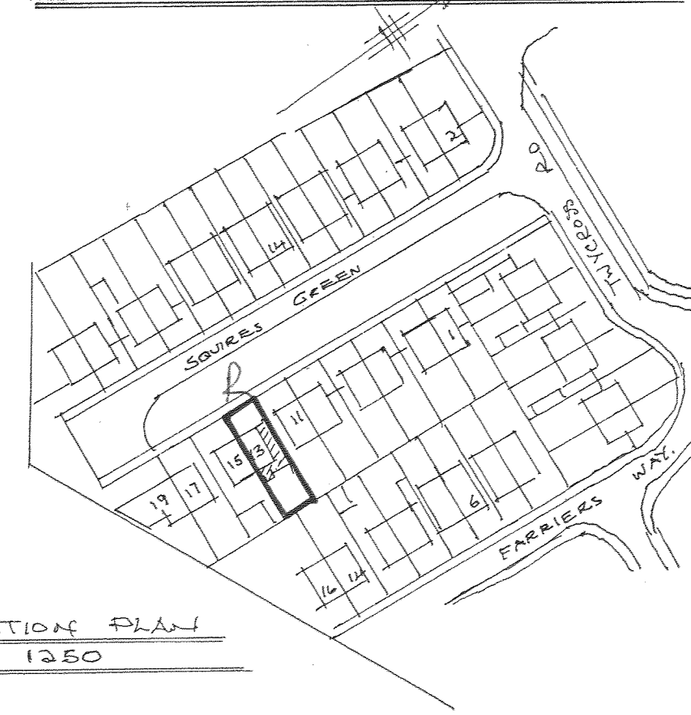

LOCATION PLAN
1 : 1250