6 WOOD LANE, CADEBY – NORTH-EAST ELEVATION

INDEXED

5m
(SCALE 100:1 ON A4 PAPER)

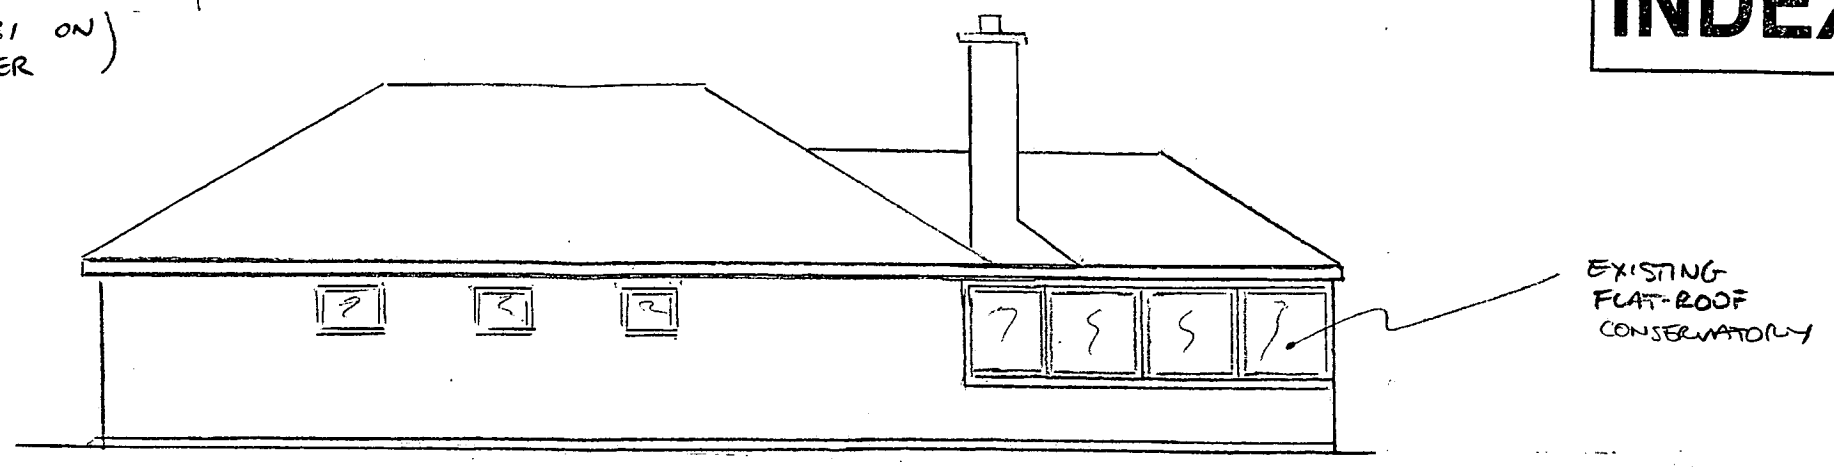

EXISTING

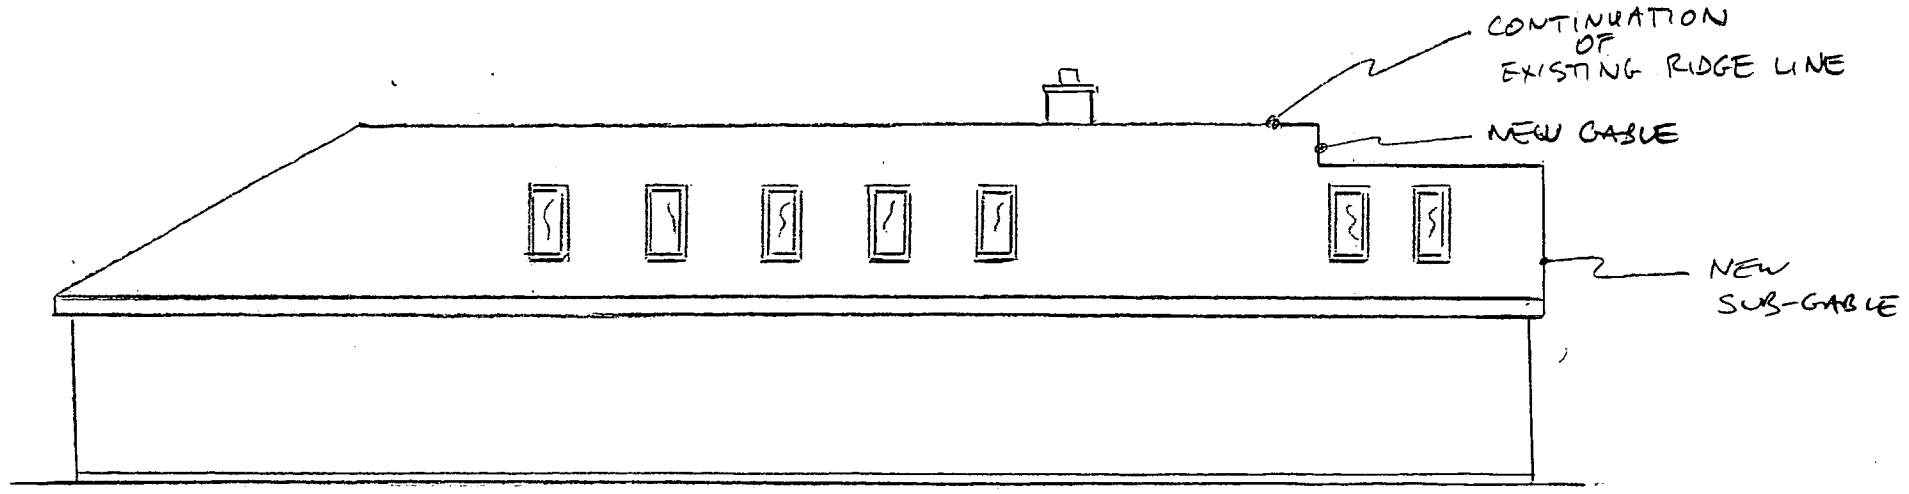

PROPOSED