INDEXED

6 WOOD LANE, CADEBY – SOUTH WEST ELEVATION

5m
(SCALE 100:1 ON A4 PAPER)

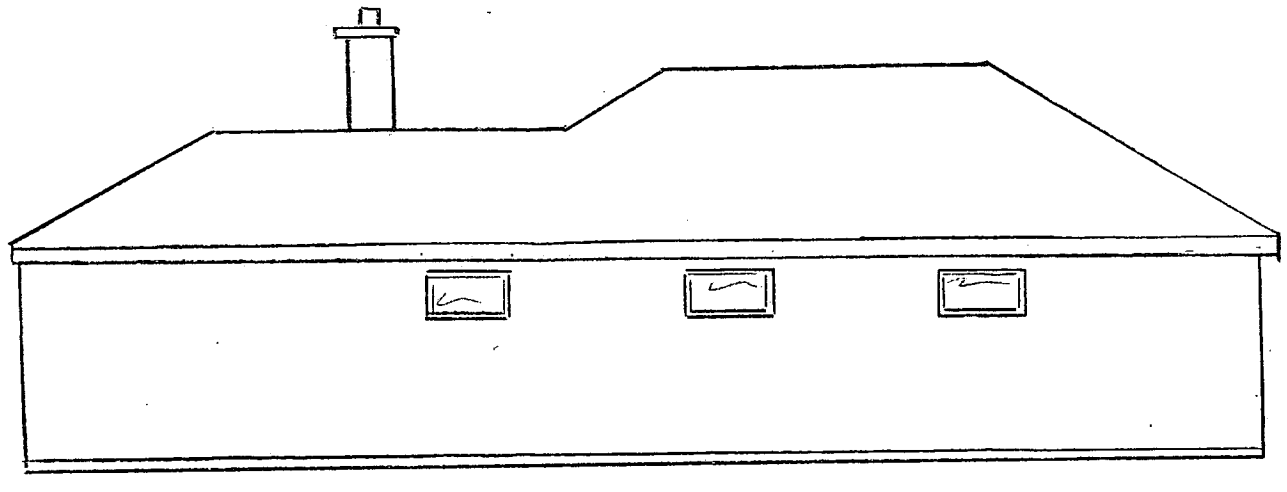

EXISTING

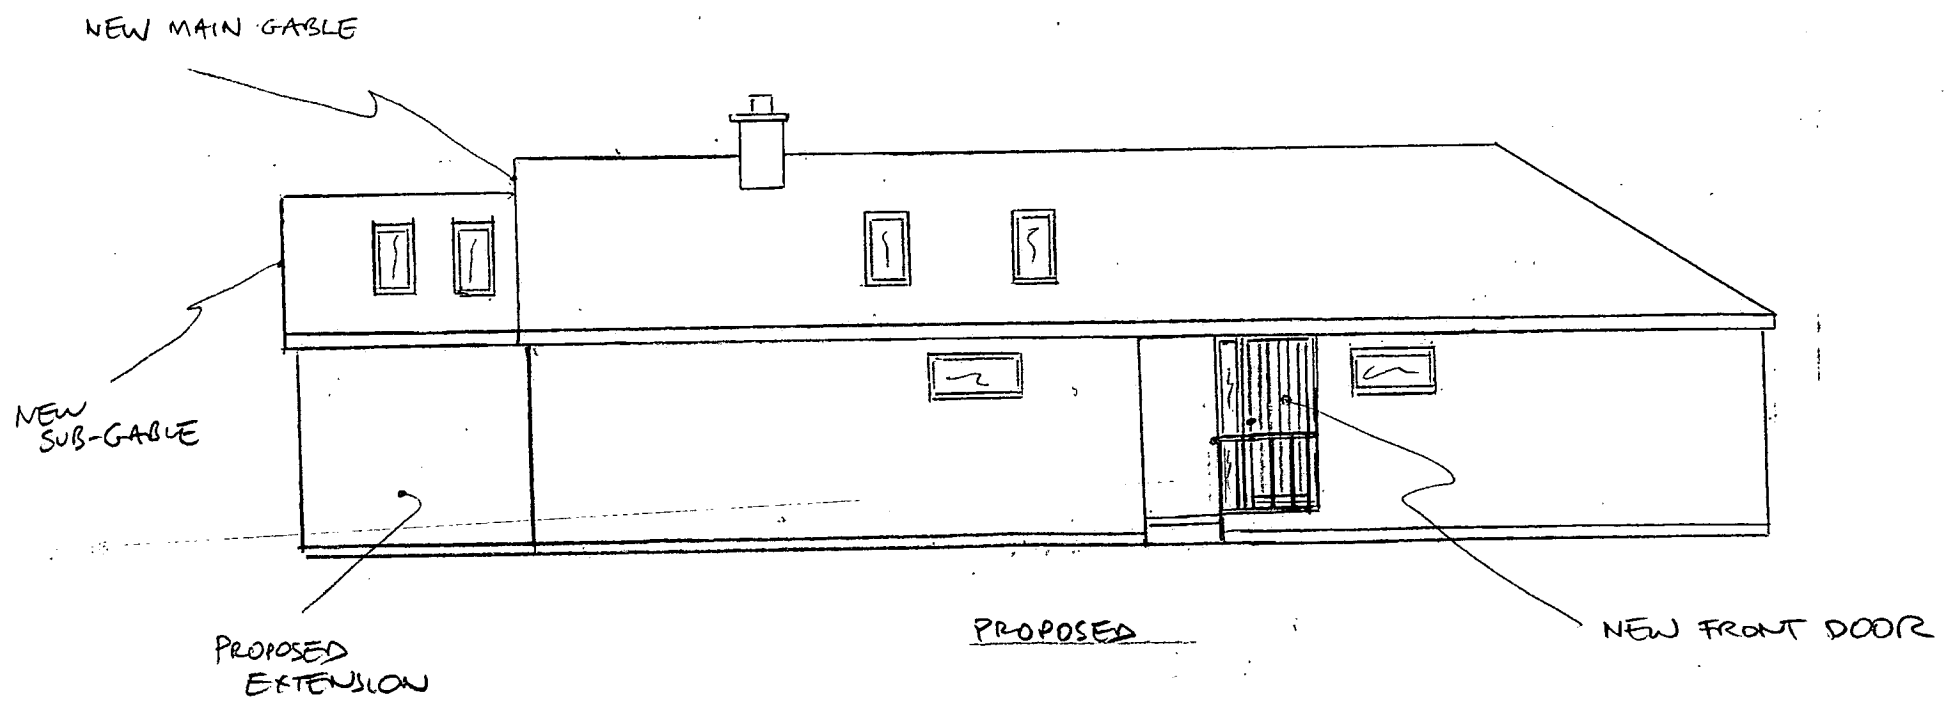


PROPOSED