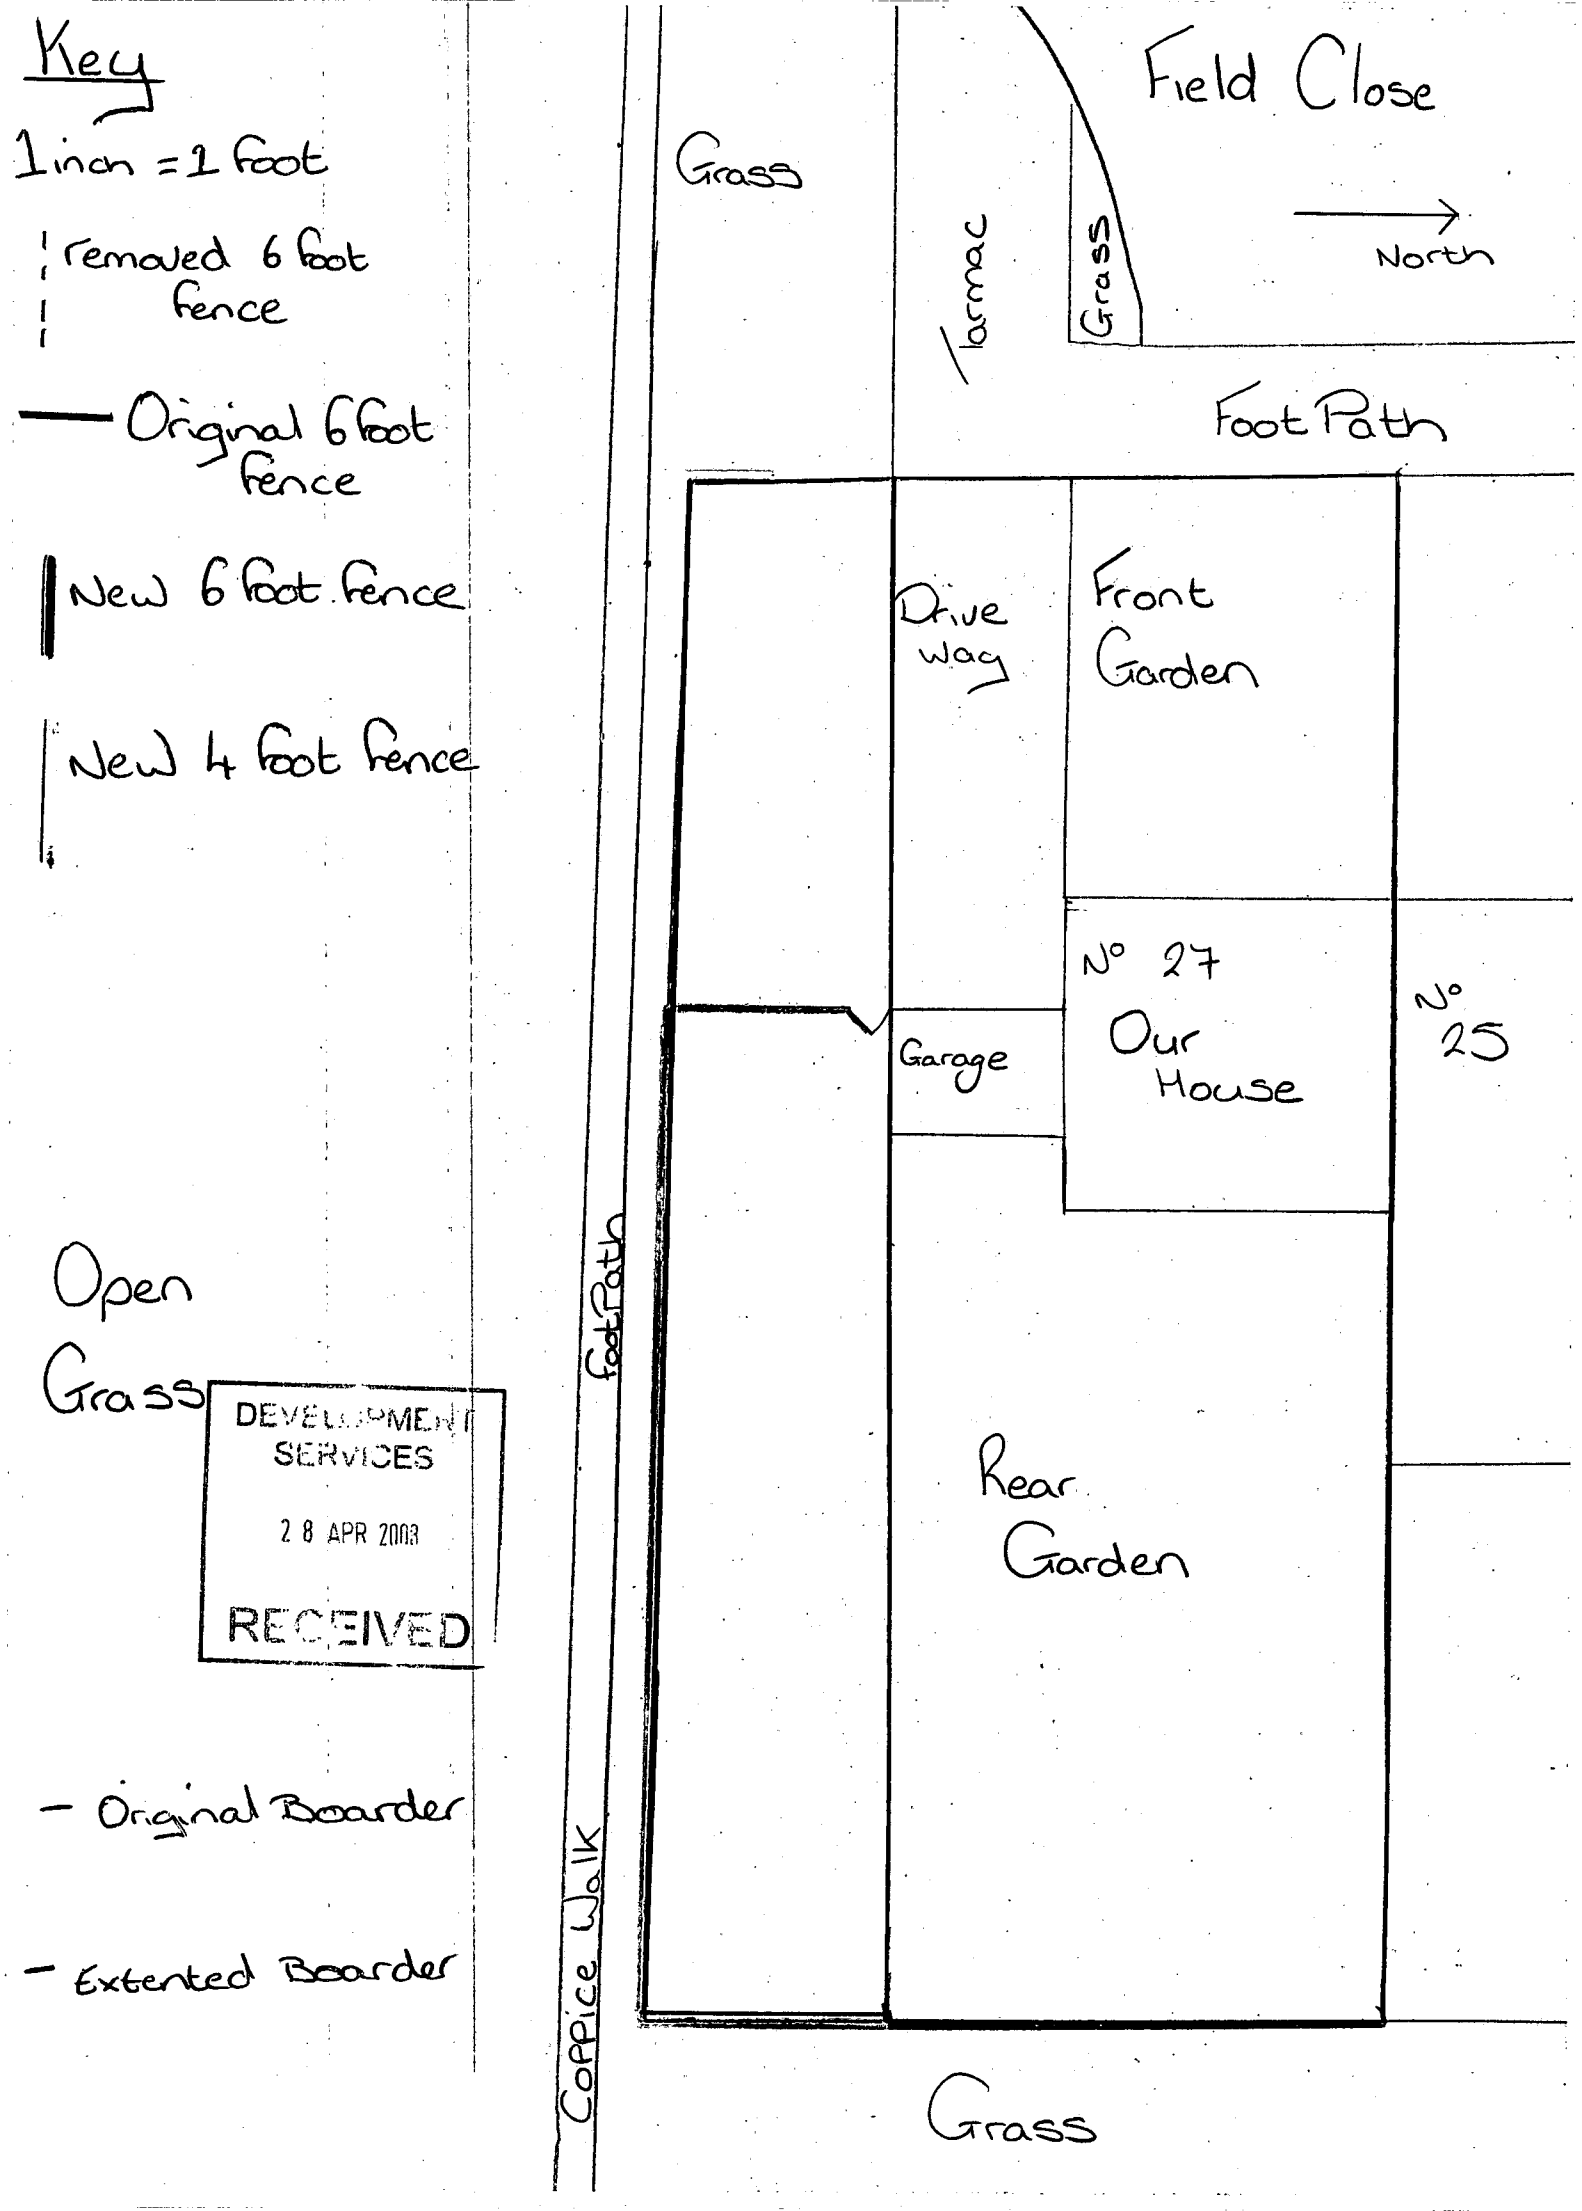
Key
1 inch = 1 foot
Removed 6 foot fence
Original 6 foot fence
New 6 foot fence
New 4 foot fence
Open Grass
- Original Boarder
- Extented Boarder
DEVELOPMENT SERVICES
28 APR 2003
RECEIVED
Field Close
Grass
Tarmac
Grass
North
Foot Path
Drive way
Front Garden
N° 27
Our House
Garage
N° 25
Rear Garden
Foot Path
Coppice Walk
Grass