THIS DRAWING IS PROTECTED BY COPYRIGHT AND MUST NOT BE COPIED OR REPRODUCED WITHOUT THE WRITTEN CONSENT OF R G PARTNERSHIP LIMITED. NO DIMENSIONS ARE TO BE SCALED FROM THIS DRAWING. ALL DIMENSIONS AND SIZES TO BE CHECKED ON SITE. NORTH POINTS SHOWN ARE INDICATIVE. ©

SITE SPECIFIC HAZARDS

IN ACCORDANCE WITH THE REQUIREMENTS OF THE CDM REGULATIONS 2007 THE FOLLOWING SIGNIFICANT RESIDUAL HAZARDS HAVE NOT BEEN DESIGNED OUT OF THIS PROJECT AND MUST BE TAKEN INTO CONSIDERATION BY CONTRACTORS PLANNING TO UNDERTAKE THE WORKS SHOWN ON THIS DRAWING:

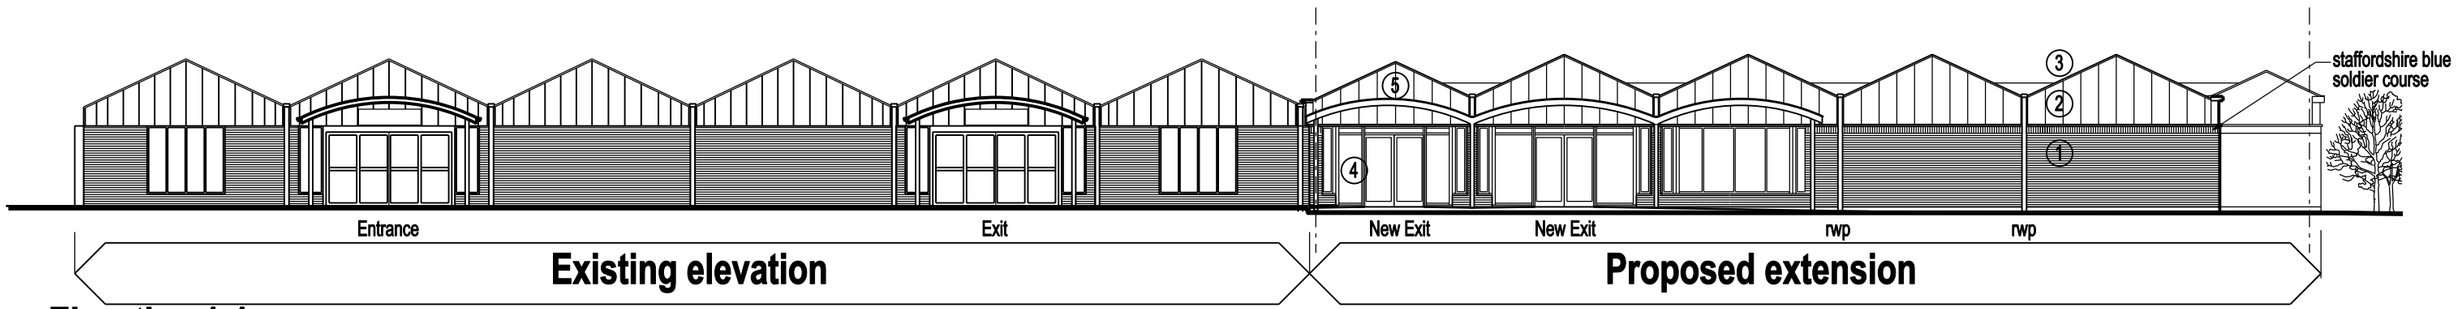

Elevation 1-1

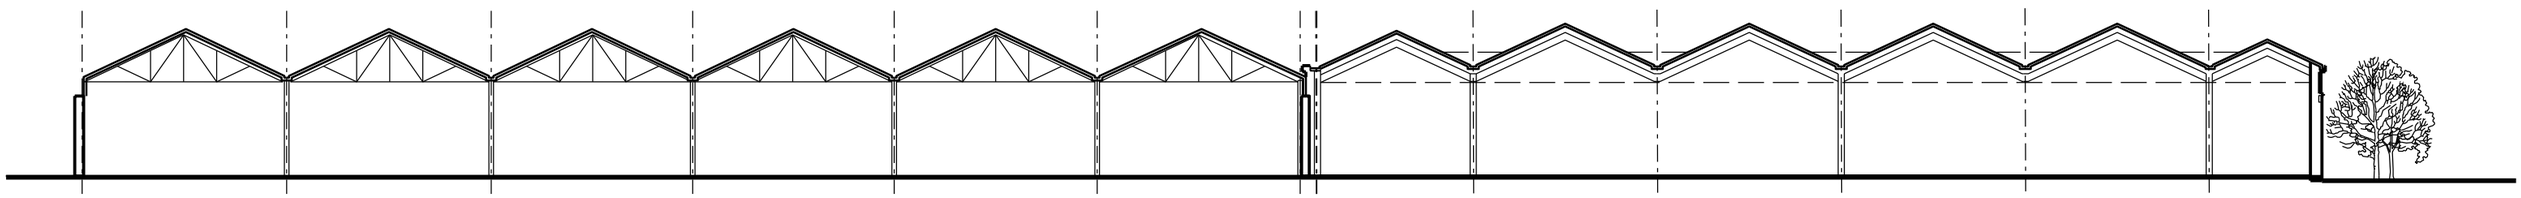

Typical section A-A

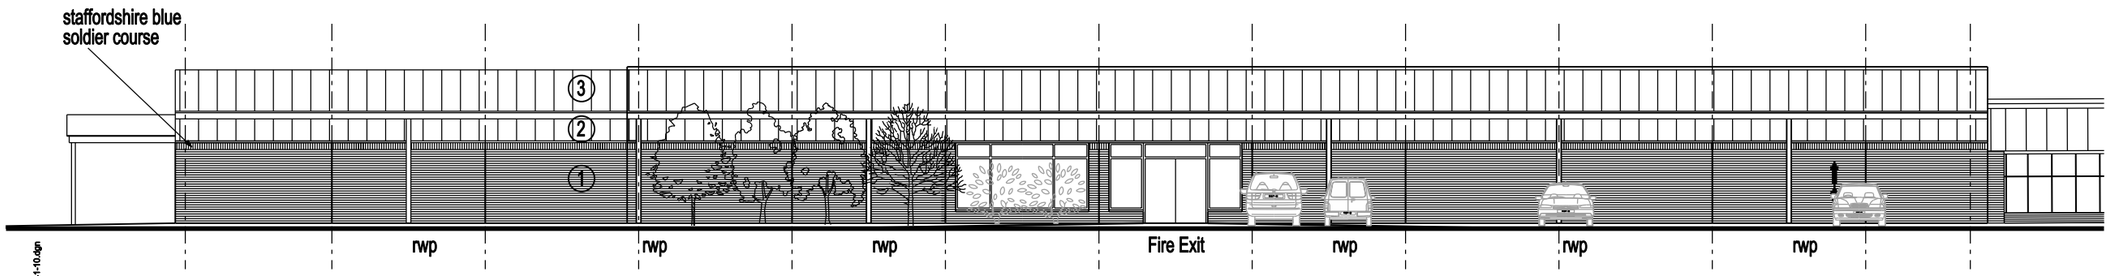

Elevation 2-2

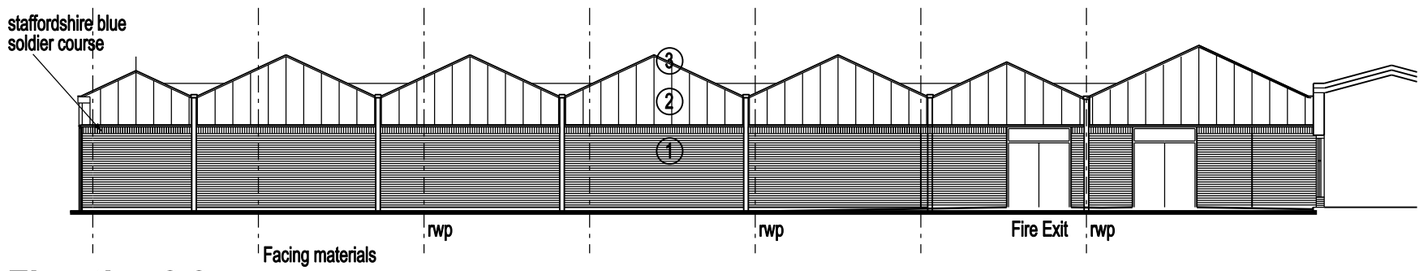

Facing materials

Elevation 3-3

1. Facing brickwork to match existing, with Staffordshire blue soldier course.
2. Eternit panels - Tectura - white.
3. Roof - standing seam metal roof with 15% rooflights.
4. Powder-coated aluminium framed entrance screens.
5. Timber arched framed canopy structure with polycarbonate roof - to match existing.

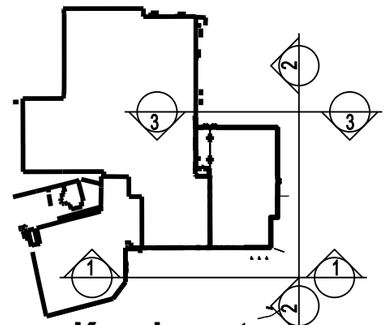

Keyplan n.t.s.

REV	DATE	NOTES	INIT.
A	25.04.08	ELEVATIONS; GA SECTION REVISED	CW

CLIENT / PROJECT

STAPLETON,LEICESTER
WOODLANDS NURSERIES
WYEVALE

DRAWING TITLE

GARDEN CENTRE
PROPOSED ELEVATIONS & SECTION

STATUS PLANNING SUBMISSION

DATE	DRAWN	CHECK	SCALE @ A3
05.12.07	MM	MC	1:200

PROJECT NUMBER	UNIT / BLOCK	CI / SFB CODE	TYPE & NUMBER	REVISION LETTER

DRAWING NO. 7441 10 A

Site Location Plans	L	GA Plans	P	Elevations	E
Sections	S	Details	D	Prefix; Colour	C

MANCHESTER LONDON GLASGOW LUTON

105 MANCHESTER ROAD
BURY
LANCASHIRE
BL9 0TD

T. 0161 797 6000
F. 0161 797 5255

W. www.rgp.uk.com
E. first.lastname@rgp.uk.com

RGP architects

P:\0dgn\7401-7499\7441\1-Sheets\7441-10.dgn 14:49:40 25/04/2008 ${_USTN_PROJECTDESCR} colin.wetherworth