

N

DO NOT SCALE FROM THIS DRAWING ALL DIMENSIONS TO BE CHECKEDON SITE. NOT TO BE USED FOR CONSTRUCTION UNTIL ALLRELEVANT LOCAL AUTHORITY APPROVALS ARE IN PLACE.

CLIENT TO ASSUME ALL RESPONSIBILITY AND FEES RESULTING FROM THE IMPLEMENTION OF THE REQUIREMENTS OF THE PARTY WALL ETC ACT 1996 BY INFORMING NEIGHBOURS OF INTENTION TO CARRY OUT BUILDING WORKS WHEN RELEVANT, DETAILS AVAILABLE FROM:- www.communities.gov.uk/publications/planningandbuilding/partywall

CLIENT TO ASSUME RESPONSIBILITY OF UNDERTAKING ANY AGREEMENT AND FEES REQUIRED BY SEVEN TRENT WATER REGARDING WORKS CARRIED OUT IN PROXIMITY OF DRAINS.

CLIENT TO ASSUME RESPONSIBILITY OF UNDERTAKING ANY AGREEMENT AND FEES REQUIRED BY OTHER STATUTORY BODIES.



N

MR J. FOWLER

8 Laundon Close Groby Leicestershire. LE6 0YZ

Scale:-

1:500 & 1:1250 @ A

Drawing Title:-

Location & Site Plans

Drawing No:-

Revision No:-

PROPOSED CONSERVATORY EXTENSION FOR N° 8 LAUNDON CLOSE, GROBY

MR J. FOWLER

REAR ELEVATION



SIDE ELEVATION (SOUTH)

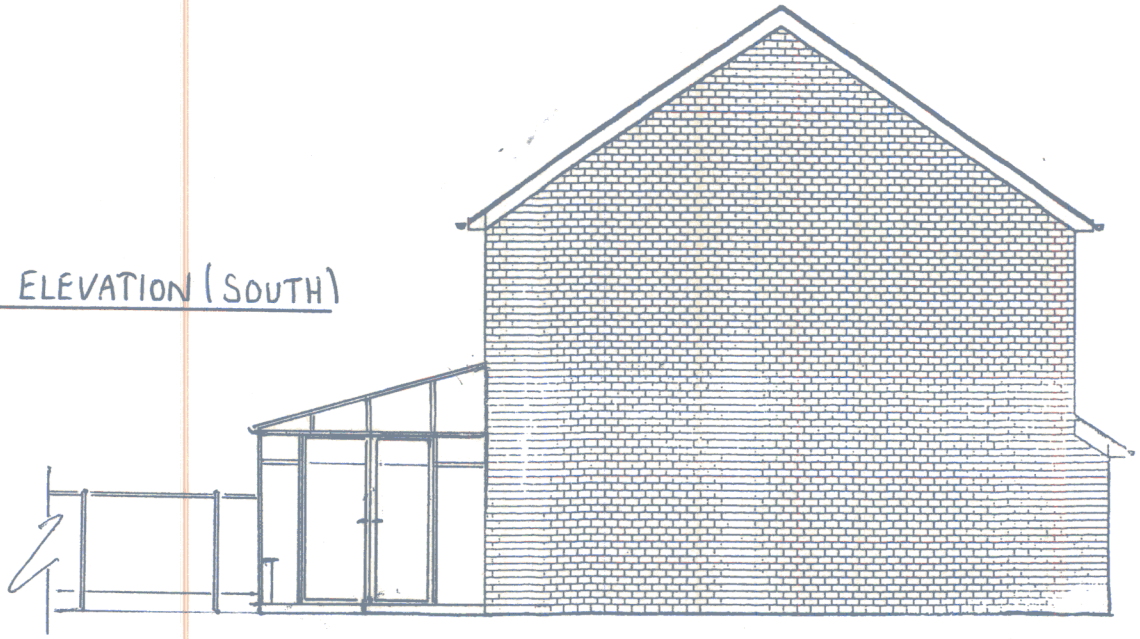

SIDE ELEVATION (NORTH)

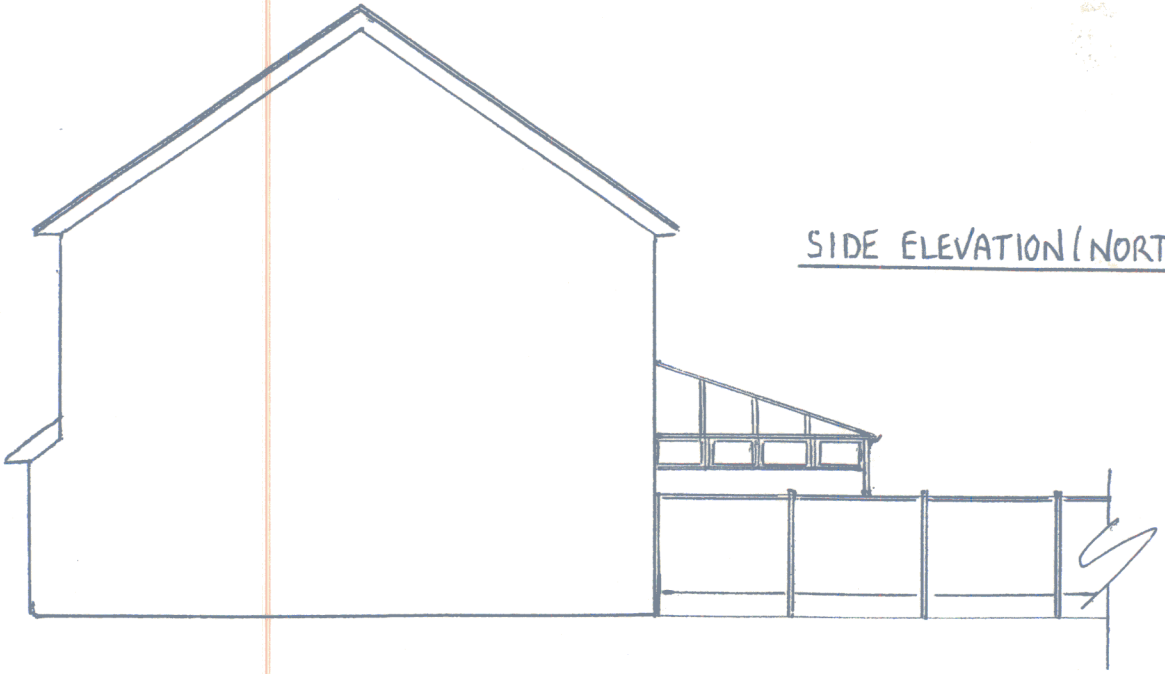

GROUND FLOOR PLAN FOR PROPOSED CONSERVATORY AT 8 LAUNDON CLOSE, GROBY LEICESTER

APPLICATION REF: 08/00641/FUL

MR J. FOWLER

SCALE 1:100

METERS.

