
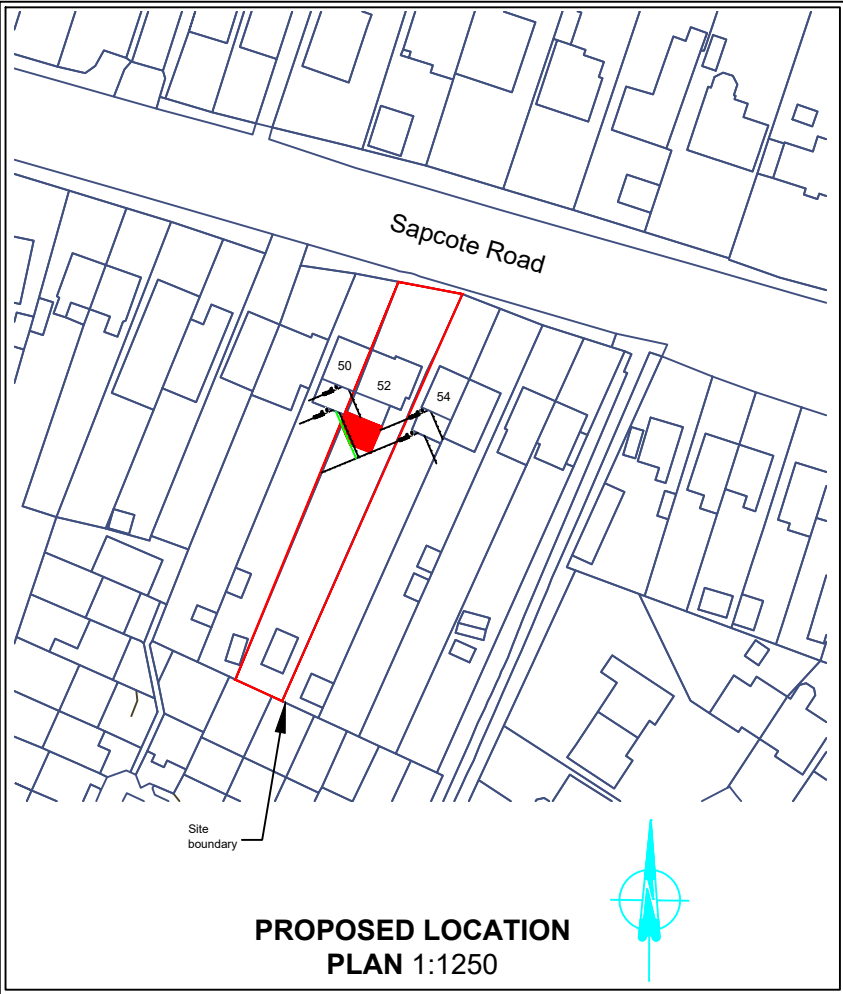
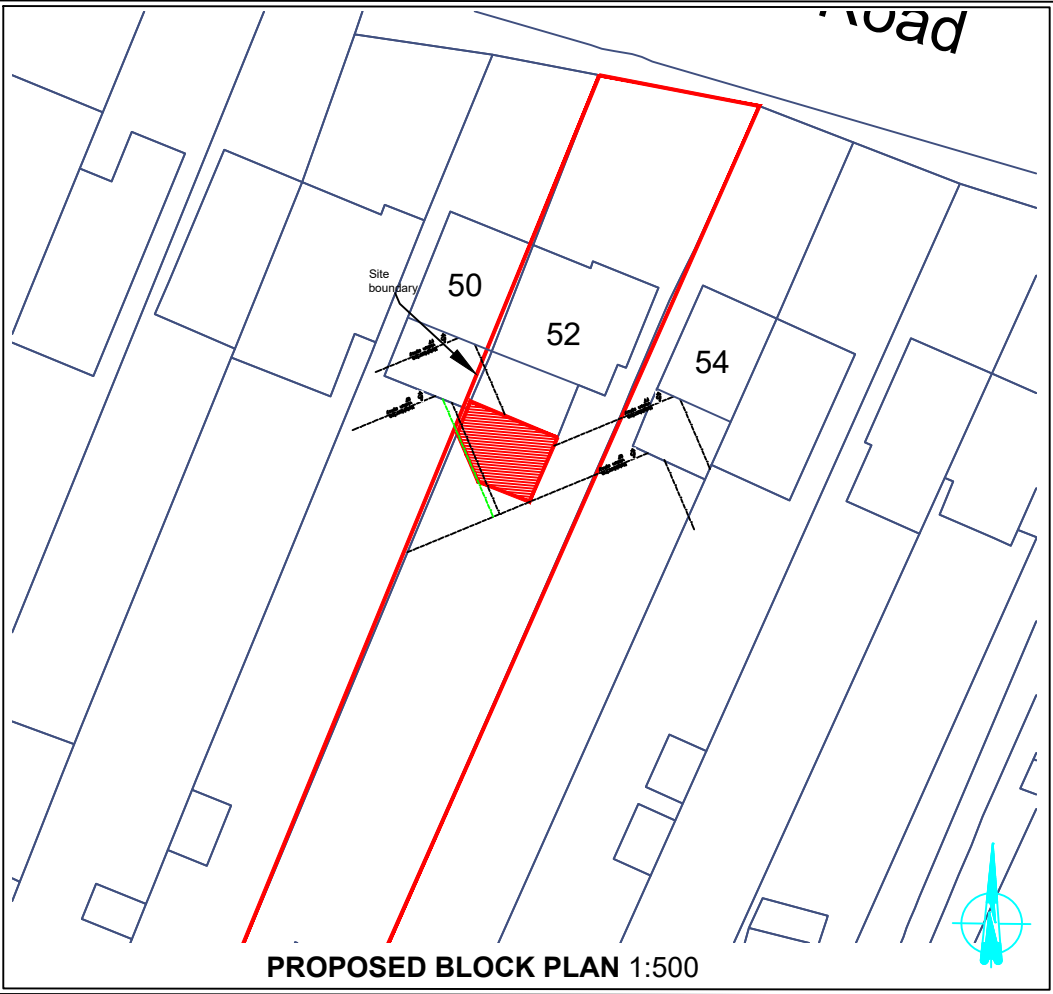
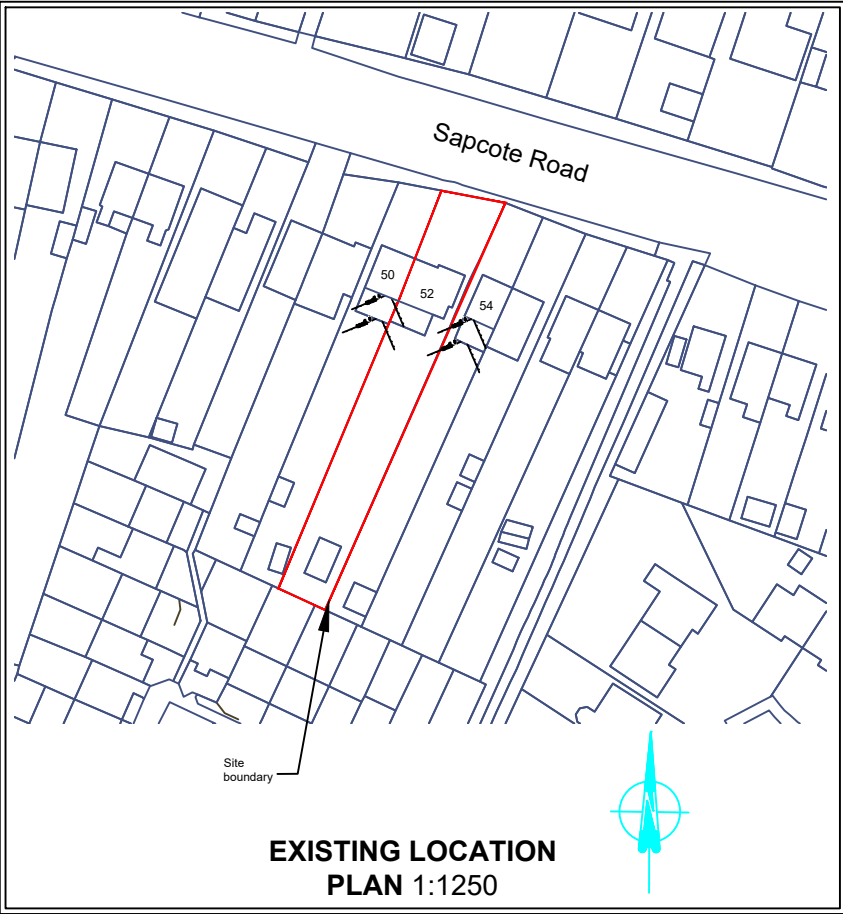


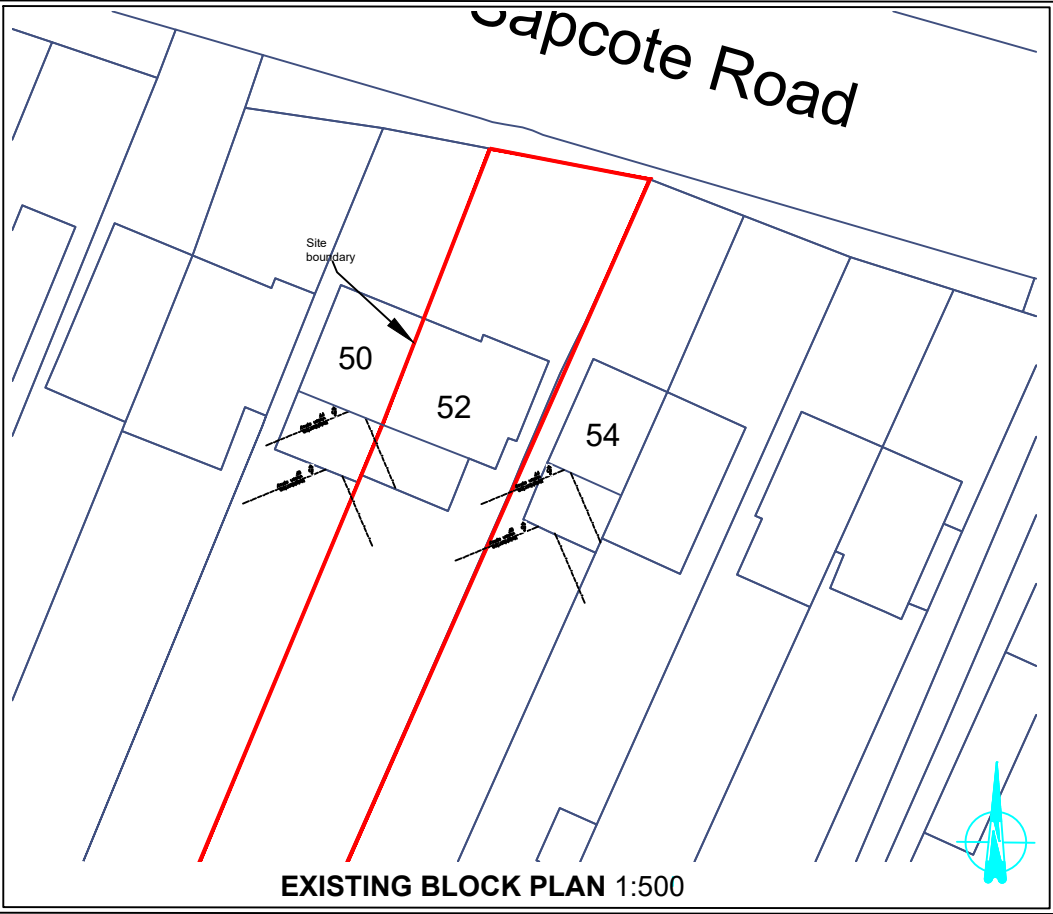

Produced on 01 March 2026 from the Ordnance Survey National Geographic Database and incorporating surveyed revision available at this date.
Crown copyright and database rights 2026 OS. Supplied by licensed Ordnance Survey partner (Open Data).
Data licence expires 01 March 2027

PROPOSED FLOOR AREA		
GROUND	61m ²	656.78sq.ft
FIRST	69.80m ²	751.32sq.ft
TOTAL	130.8m ²	1407.93sq.ft
A Revised to accommodate the GDP of 45 degree sight lines to neighboring property 15.05.26		
- Client submission		11.03.26

Block & Location Plan

CLIENT/COMPANY:
Mr Kenneth Vogl
susanvogl@hotmail.com



JOB DESCRIPTION:
Proposed Larger Home Extension to Rear
52 Sapcote Road, Burbage, Hinckley, LE10 2AU

SCALE 1:100 @ A3 DATE 06.03.2026

DRAWN BY JTC DRAWING No: 005A

ALL DIMENSIONS TO BE CHECKED ON SITE BEFORE CONSTRUCTION
ANY DISCREPANCIES TO BE DISCUSSED AND AGREED WITH JC PRIOR TO PROCEEDING.

THIS DRAWING IS THE PROPERTY OF JC AND MUST NOT BE COPIED OR REPRODUCED WITHOUT PRIOR WRITTEN CONSENT.

HEALTH AND SAFETY EXECUTIVE (HSE) WILL NEED TO BE NOTIFIED PRIOR TO COMMENCEMENT OF THE PROJECT