


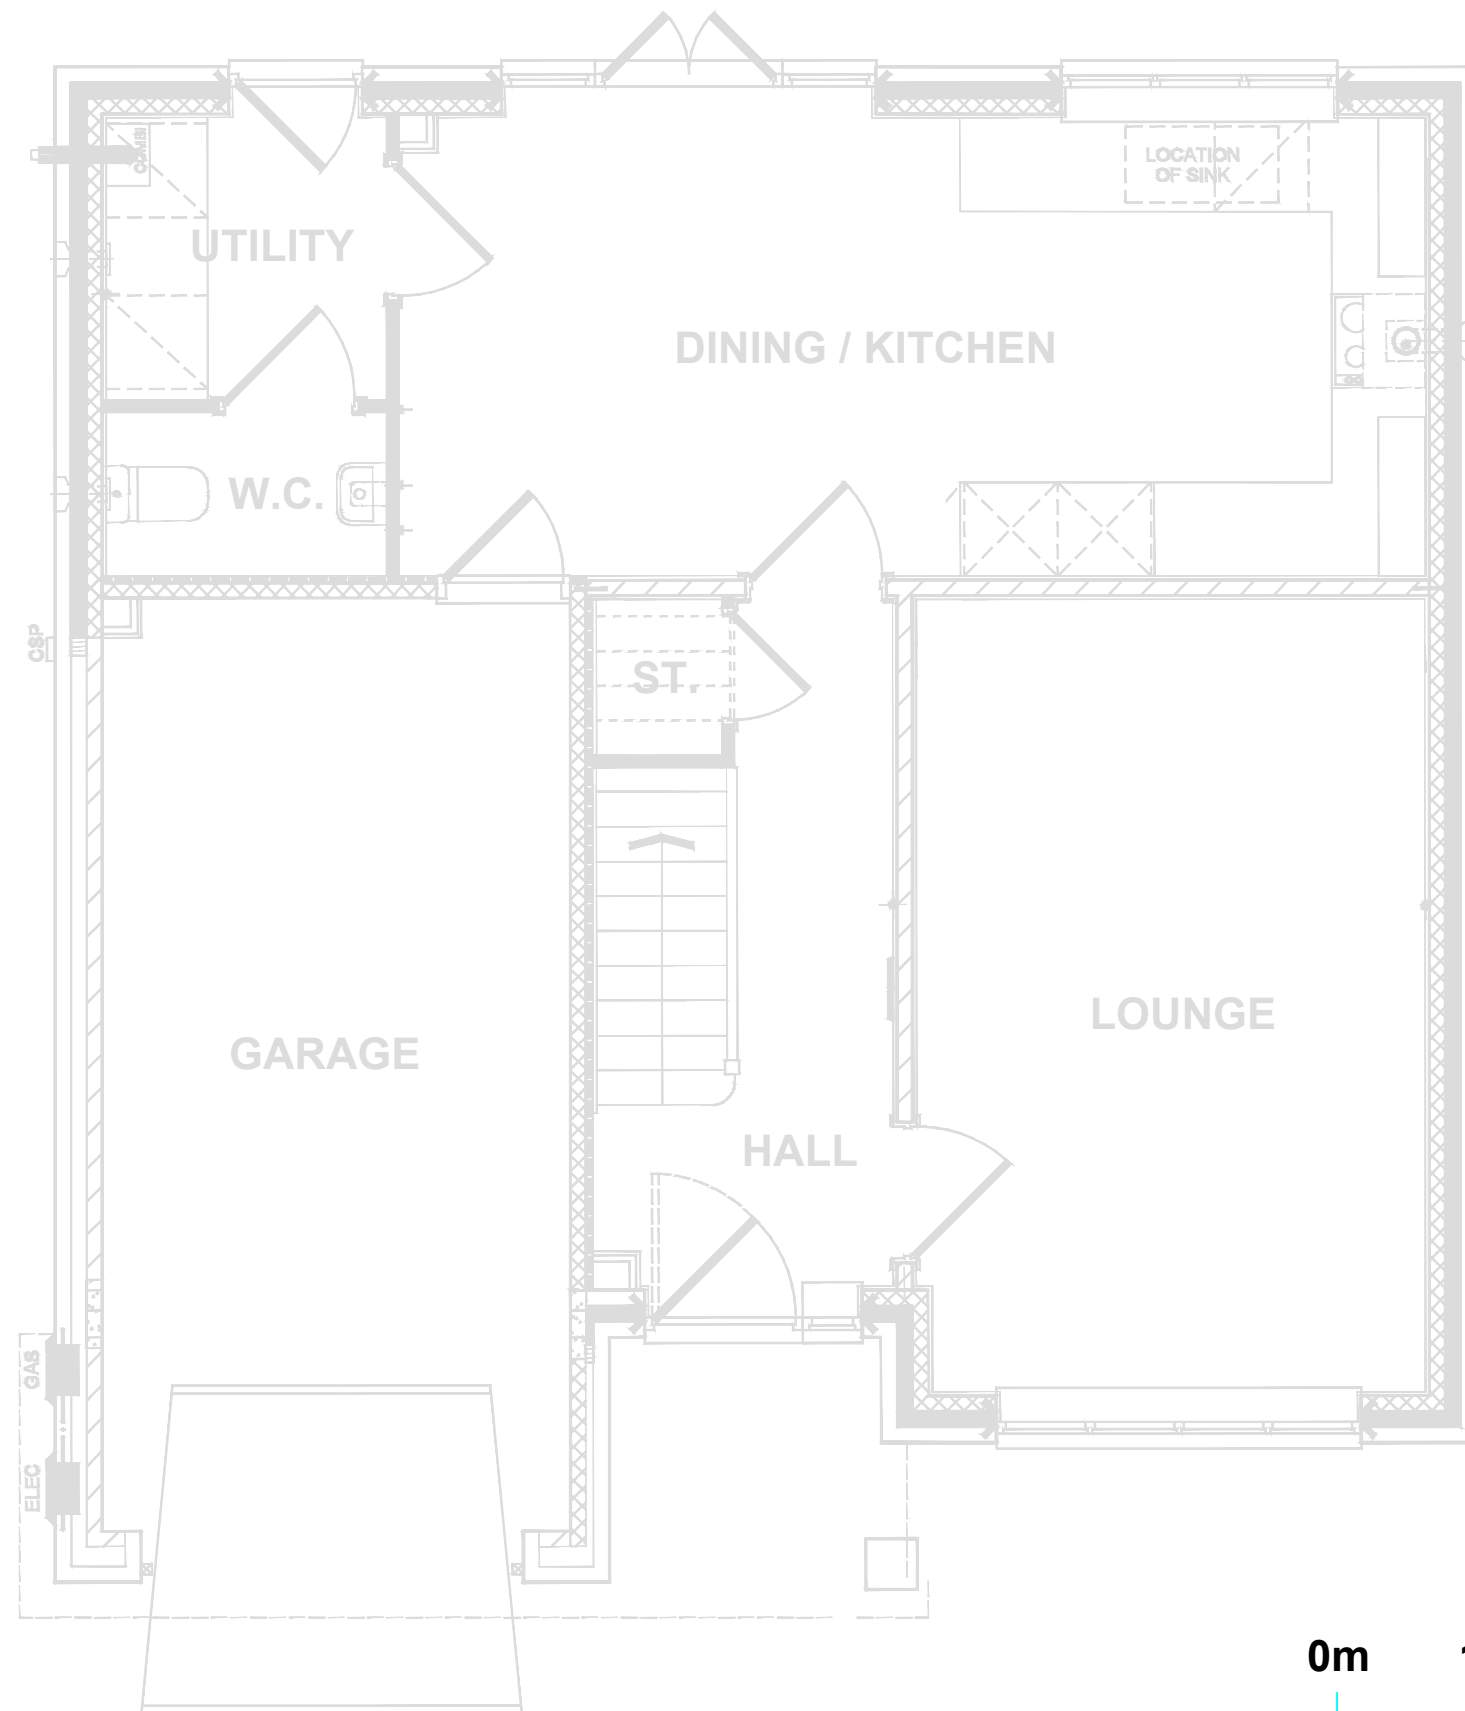

PROJECT:

INTERNAL GARAGE CONVERSION TO
HABITABLE SPACE AT 26 BARNS WAY
LE9 9RG

TITLE:

EXISTING GROUND FLOOR

SCALE:

1:50 @ A3

DATED:

FEB 2025

REF:

26BW-GAR-GA-001 (P01)

0m 1m 2m 3m 4m 5m



Scale Bar