


NOTE: THE FOLLOWING DRAWING SHALL BE READ
IN CONJUNCTION WITH PLANNING STATEMENT
DOCUMENT THAT PROVIDES AN OVERVIEW
DESCRIPTION OF THE INTENDED WORKS.

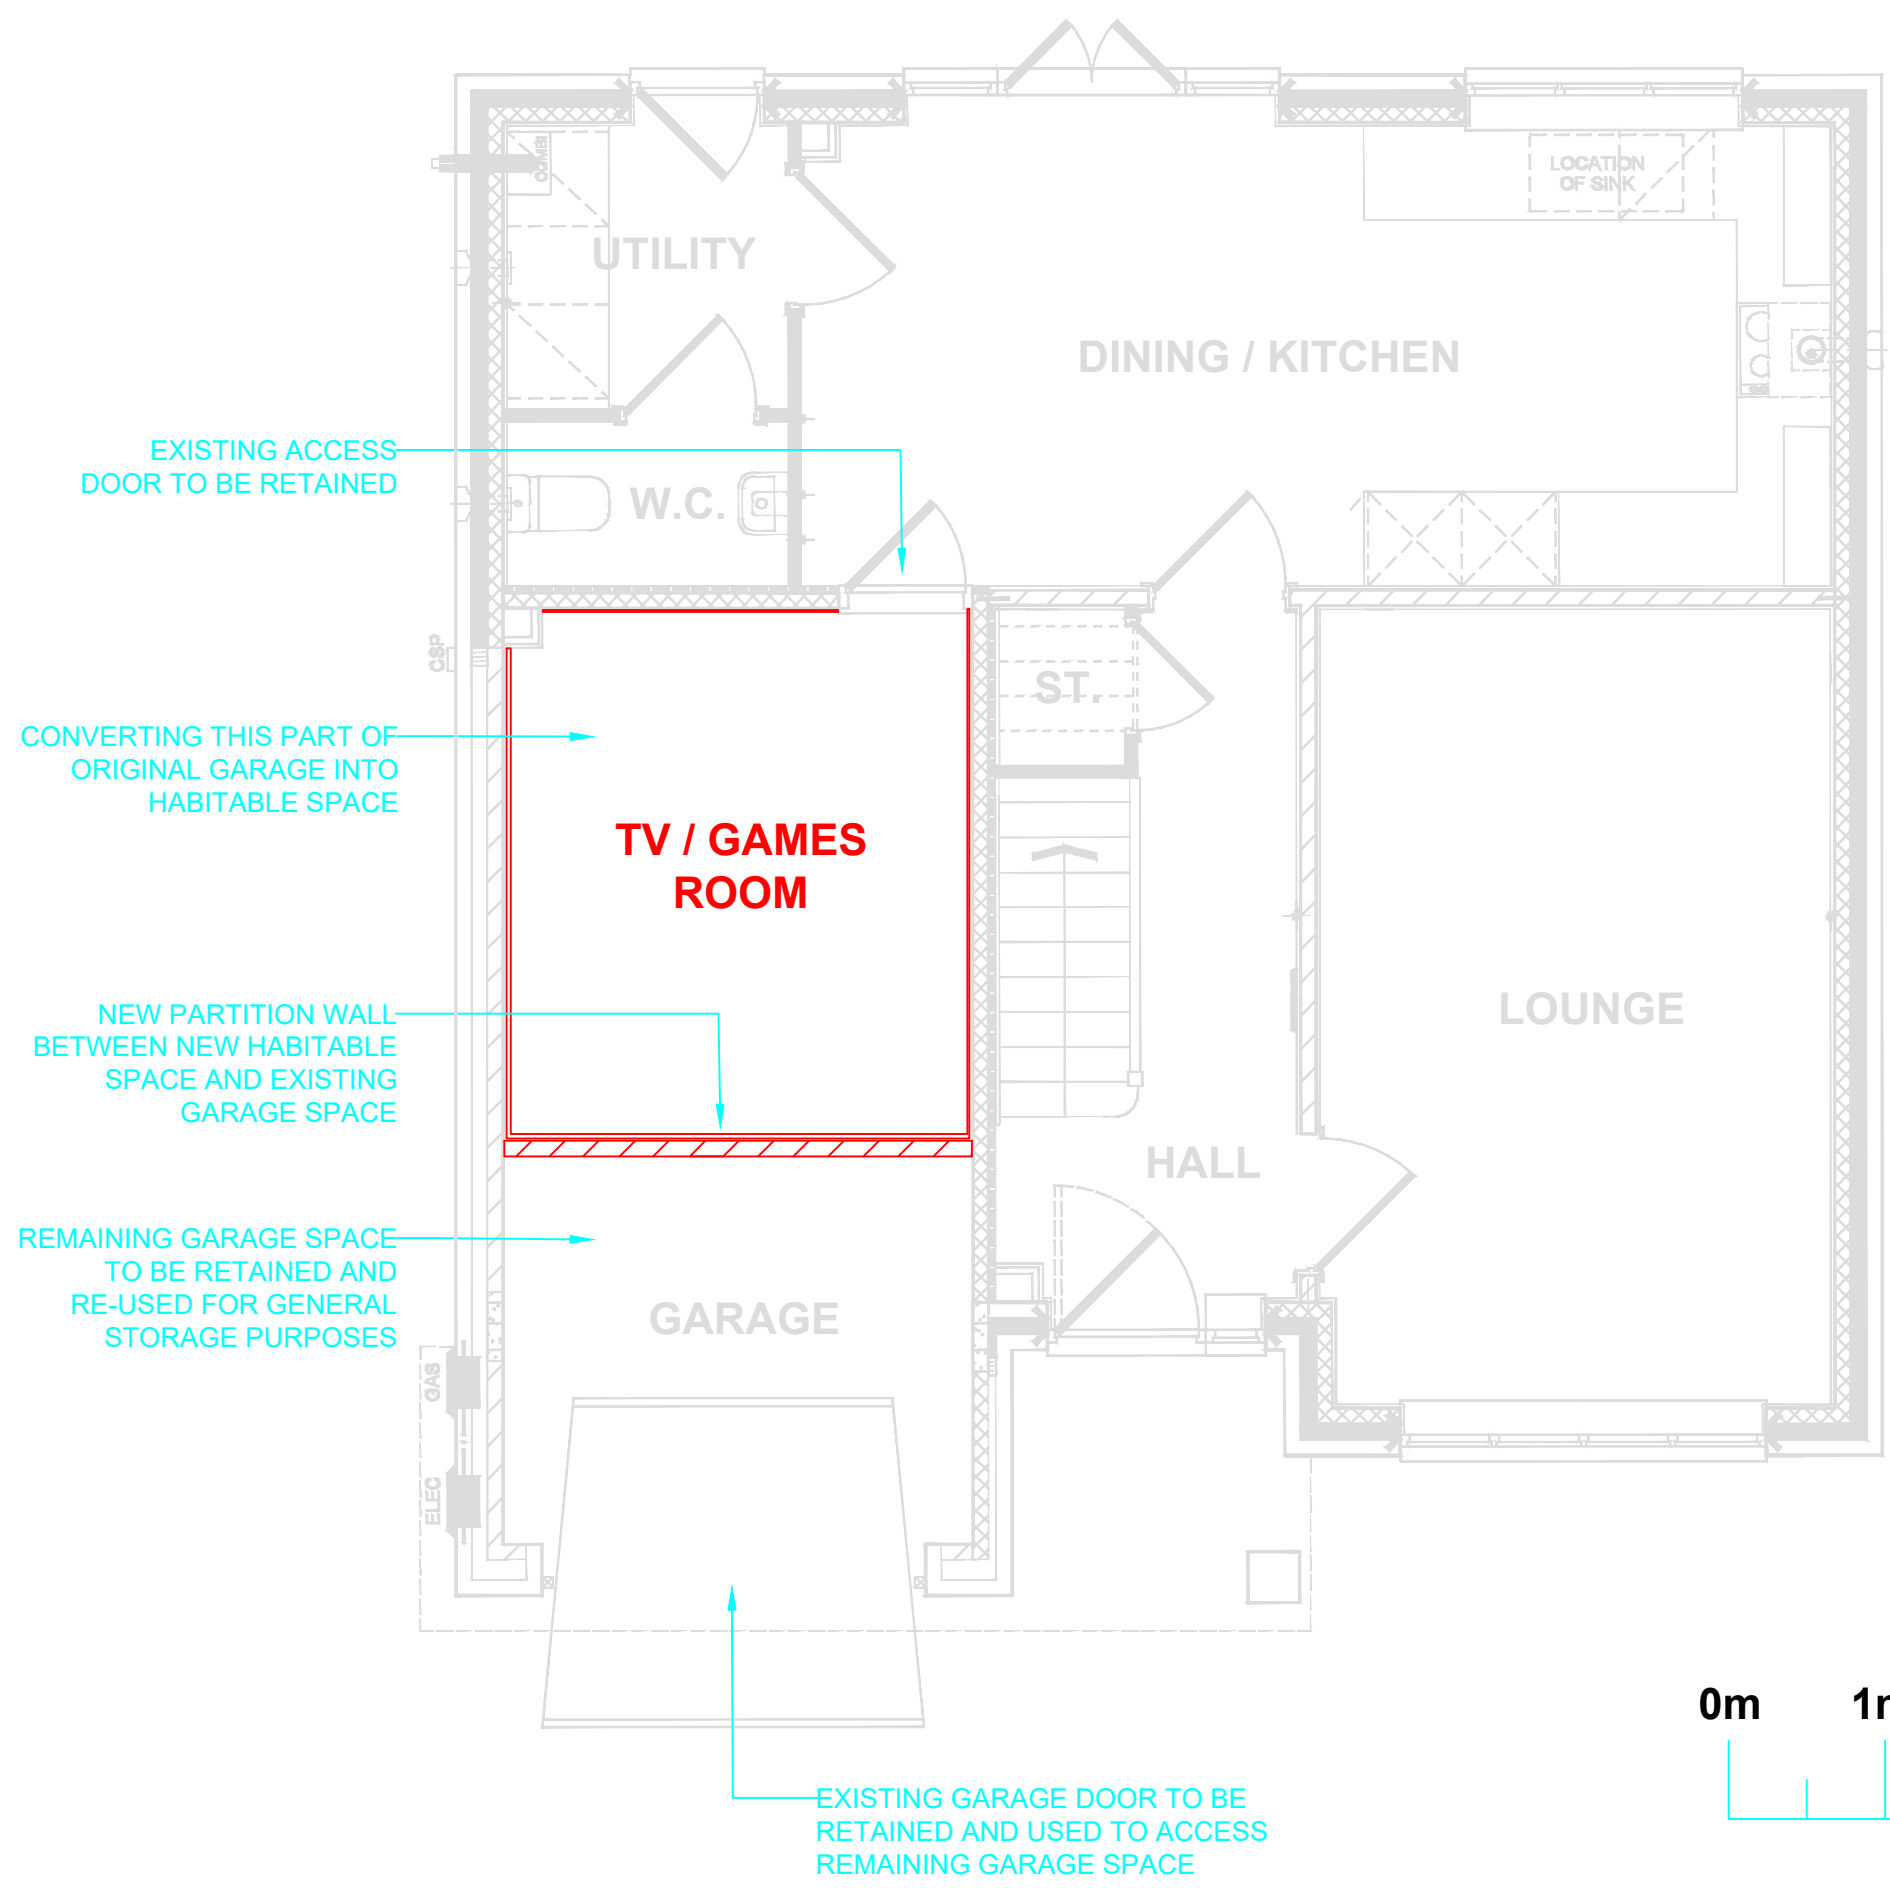

PROJECT:

INTERNAL GARAGE CONVERSION TO
HABITABLE SPACE AT 26 BARNs WAY
LE9 9RG

TITLE:

PROPOSED GROUND FLOOR
AMENDMENTS

SCALE:

1:50 @ A3

DATED:

FEB 2025

REF:

26BW-GAR-GA-002 (P01)

