Wiseacre, Leicester Lane, Desford, Leicestershire, LE9 9JJ

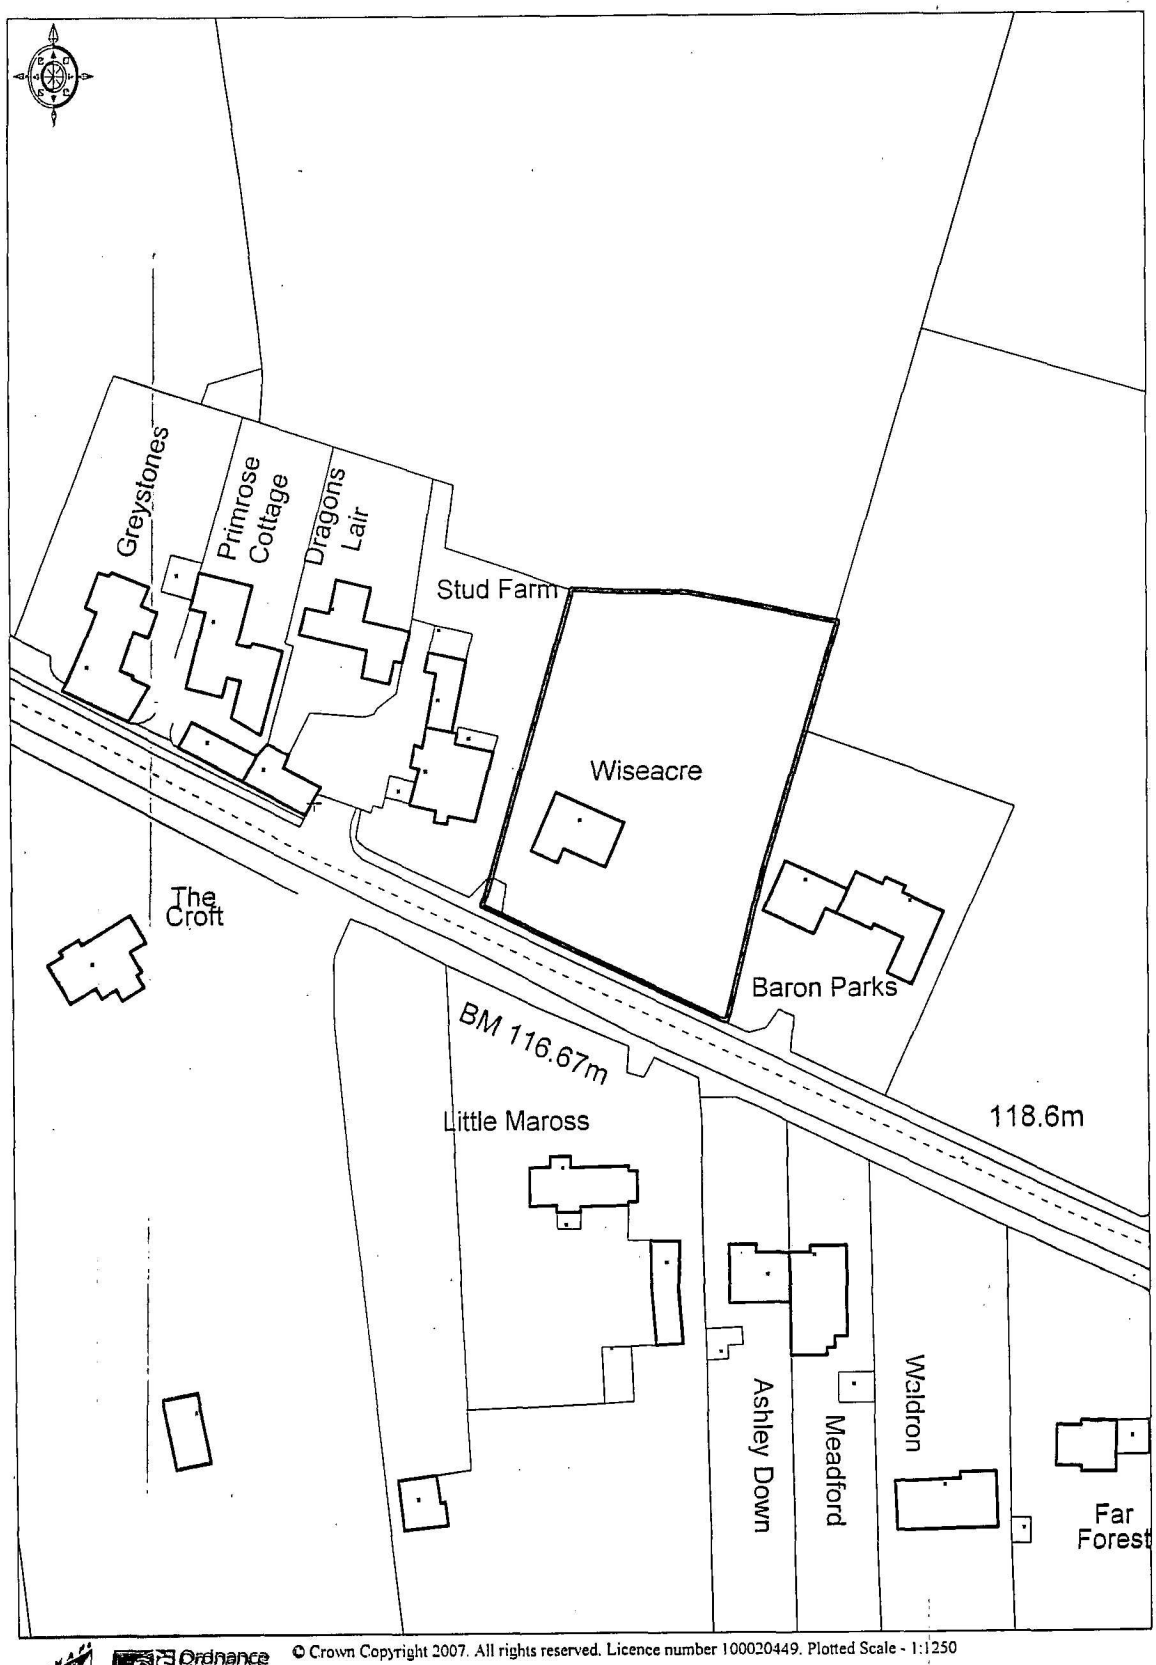

Ordnance Survey
© Crown Copyright 2007. All rights reserved. Licence number 100020449. Plotted Scale - 1:1250

7468 - Site Location Plan