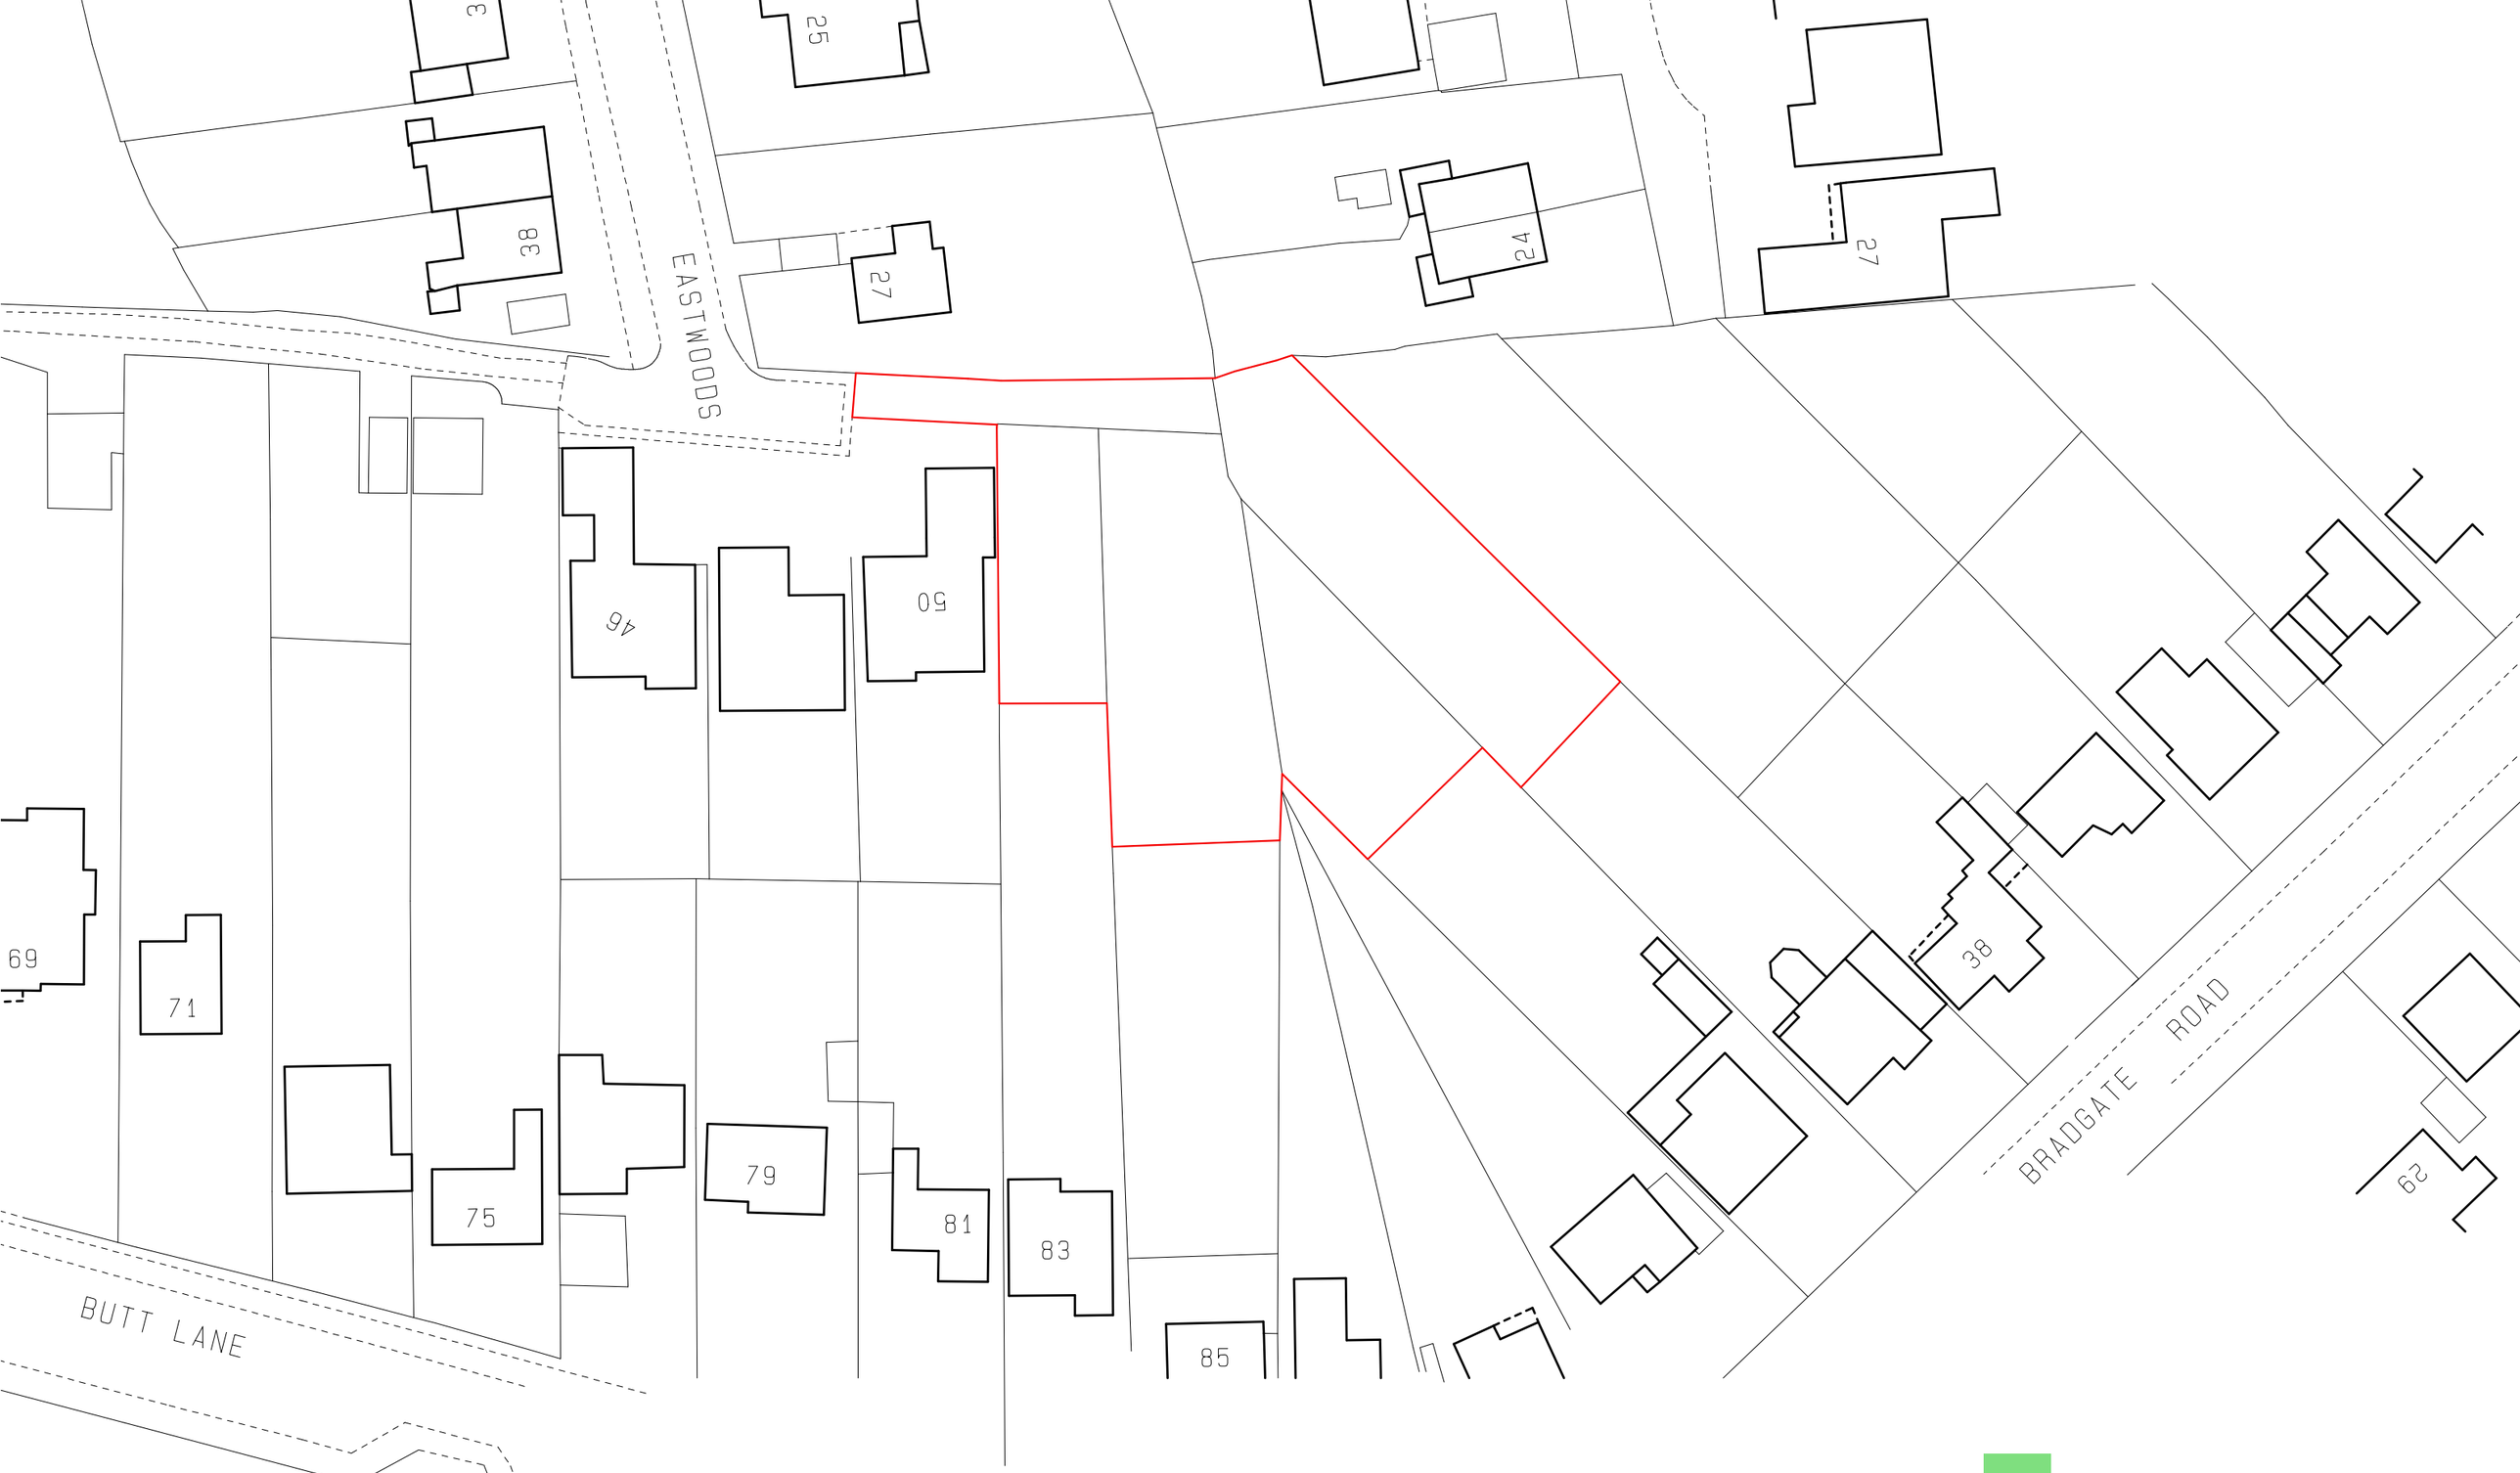


0 5 10 15 20 30 40 50

Scale Bar - 1:1250

N

S A V A G E H A Y W A R D

A R C H I T E C T S

19 Station Rd Hinckley, Leicstershire, LE10 1AW, 01455 635665, FAX- 01455 618971

Client	Brenmar Developments			Drawing	Site Location Plan
Project	Proposed Dwellings off Eastwoods Hinckley	Auth MEJA	Sheet Size: A3	Date Apr 10	Drawing No 04 B
		Scale 1 : 500		Job No 10 35	

THIS DRAWING IS THE COPYRIGHT OF SAVAGE HAYWARD REPRODUCTION IN ANY FORM OF WHOLE OR PART IS FORBIDDEN WITHOUT PRIOR WRITTEN PERMISSION OF THE COPYRIGHT HOLDER DO NOT SCALE FROM DRAWING AND ONLY FIGURE DIMENSIONS ARE TO BE USED