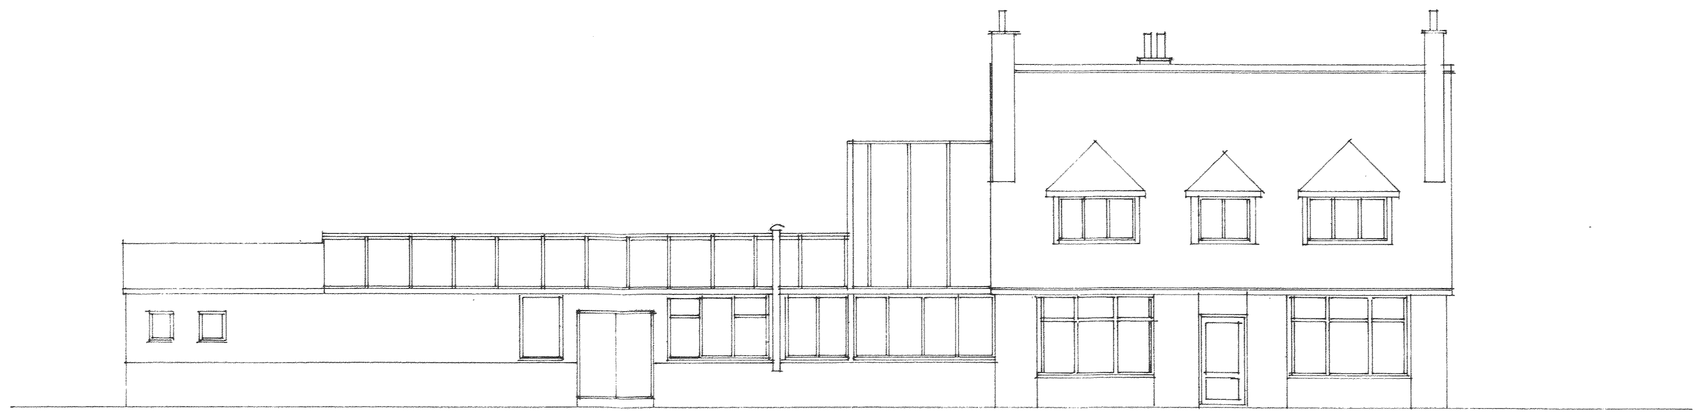

NORTH ELEVATION

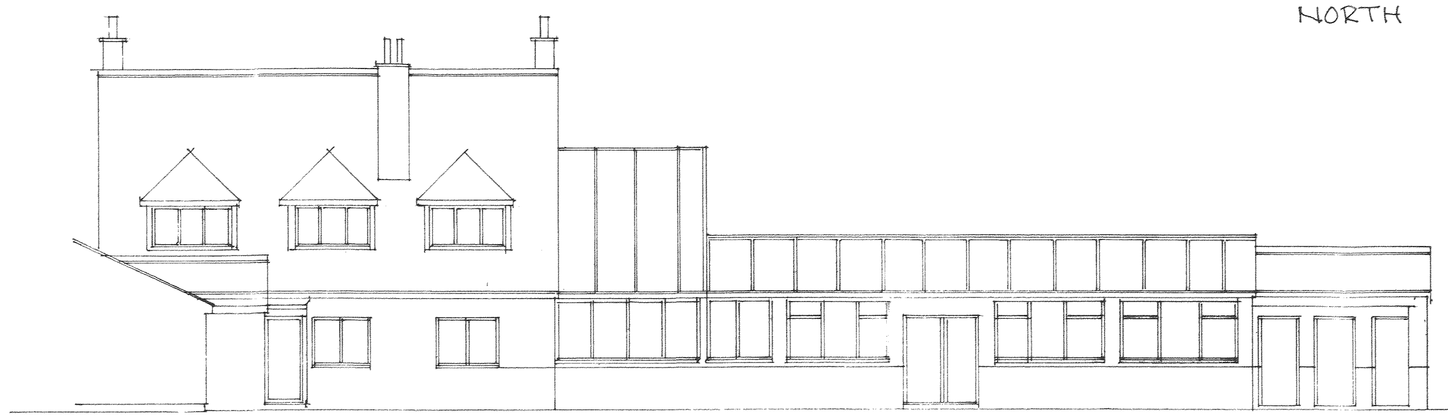

SOUTH ELEVATION

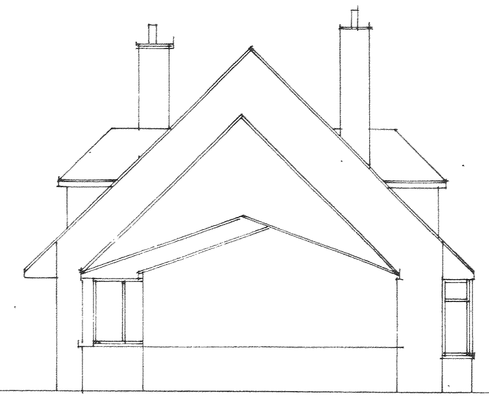

EAST ELEVATION

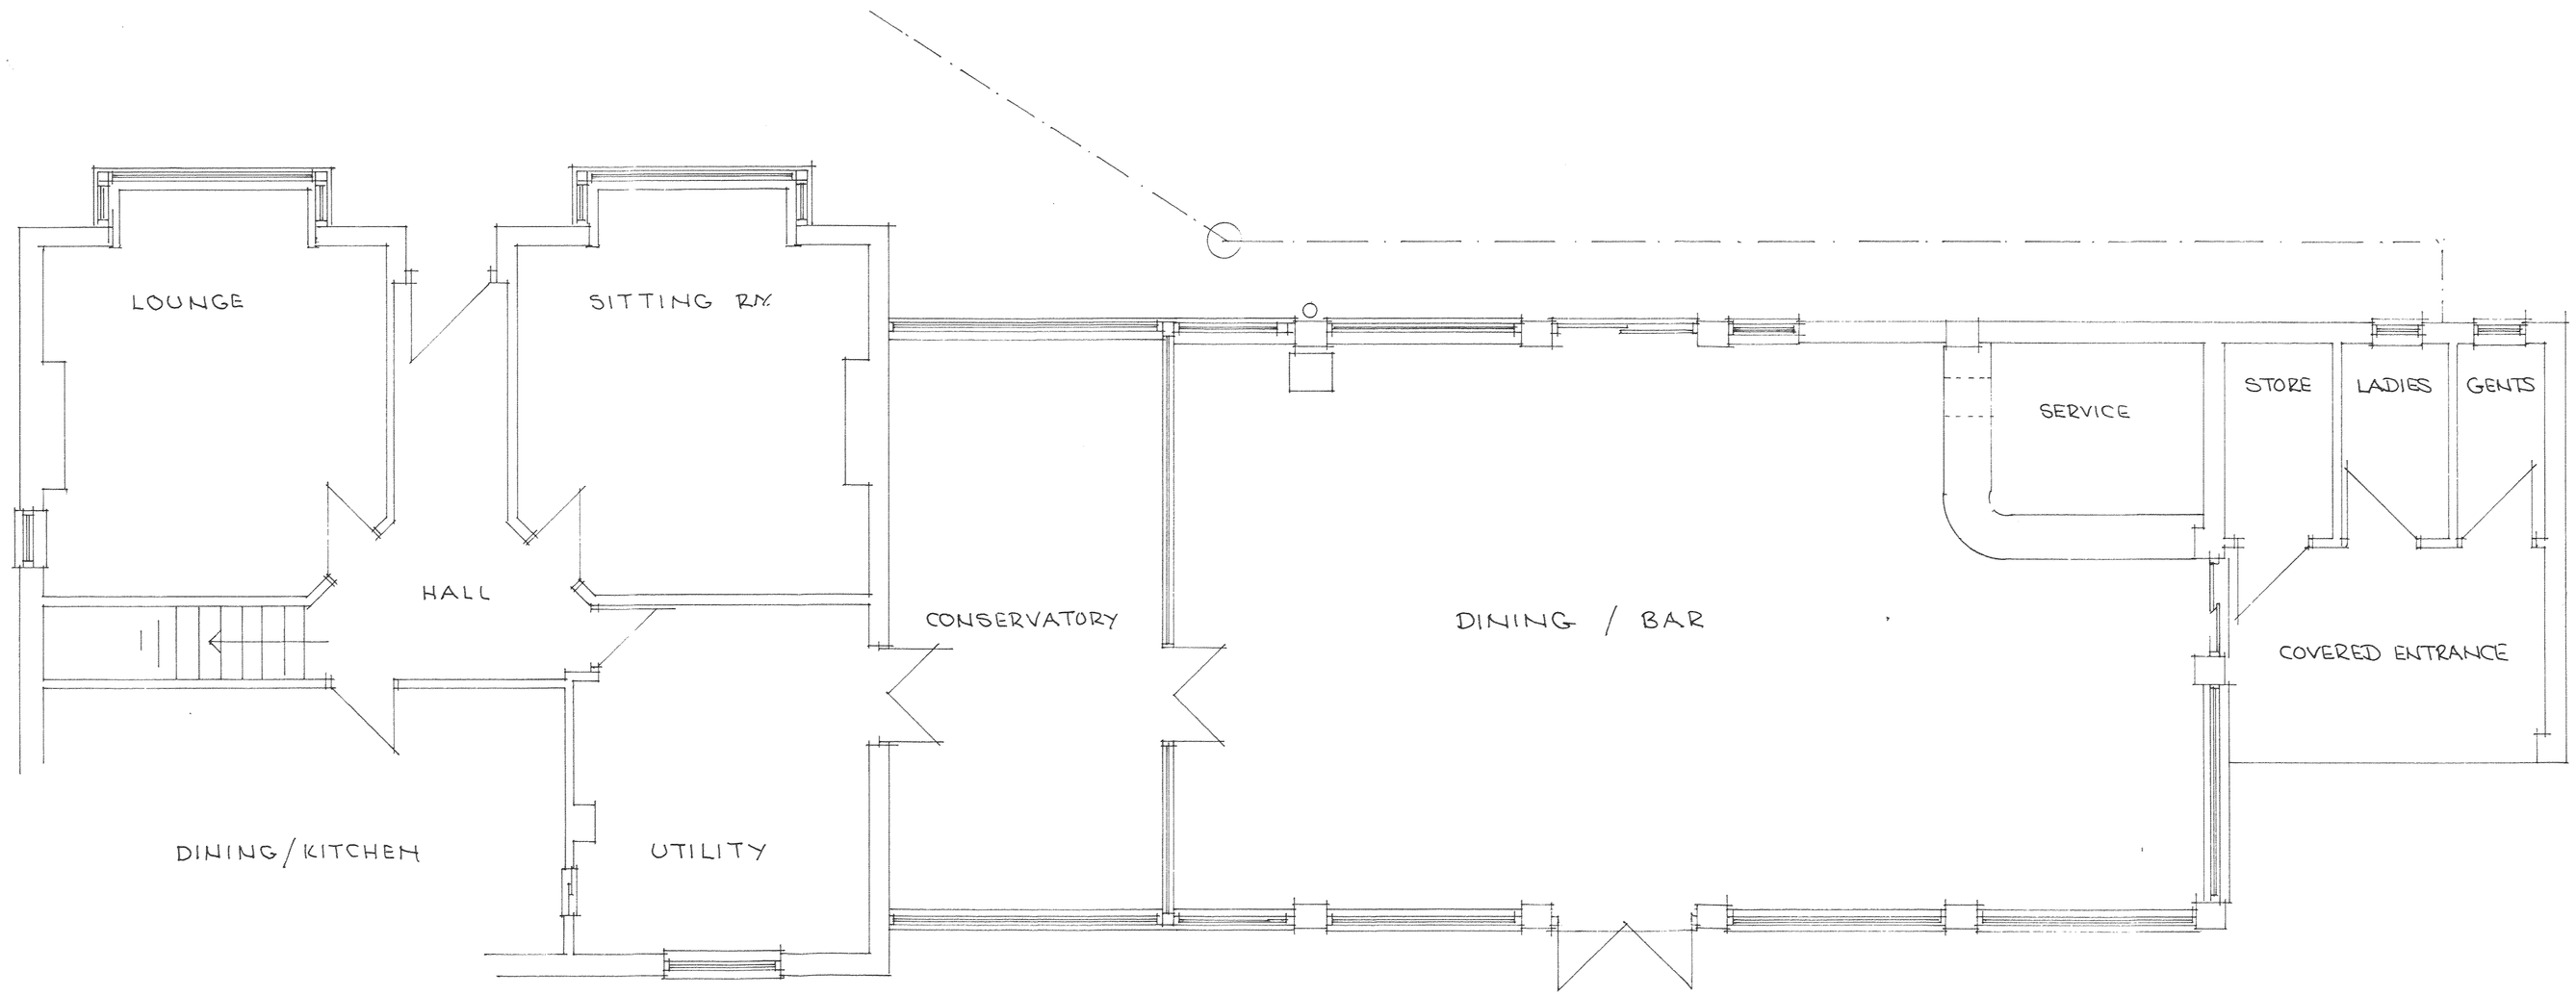

EXISTING PLAN

DEVELOPMENT SERVICES
19 MAR 2010
RECEIVED

Project:
EXTENSIONS/ALTERATIONS TO 'PINEWOOD', OVERTON ROAD, IBSTOCK. Leics LE67 6PD

Client
'PINEWOOD LODGE' HOLIDAY VILLAGE

Drawing.
EXISTING PLAN OF DINING/BAR
Scale 1:50 & 1:100
Drg. No. Pinewood 1/1/08

K. G. Tyers
57 Chapel Street.
Ibstock
Leics
Tel. 01530 455172.