

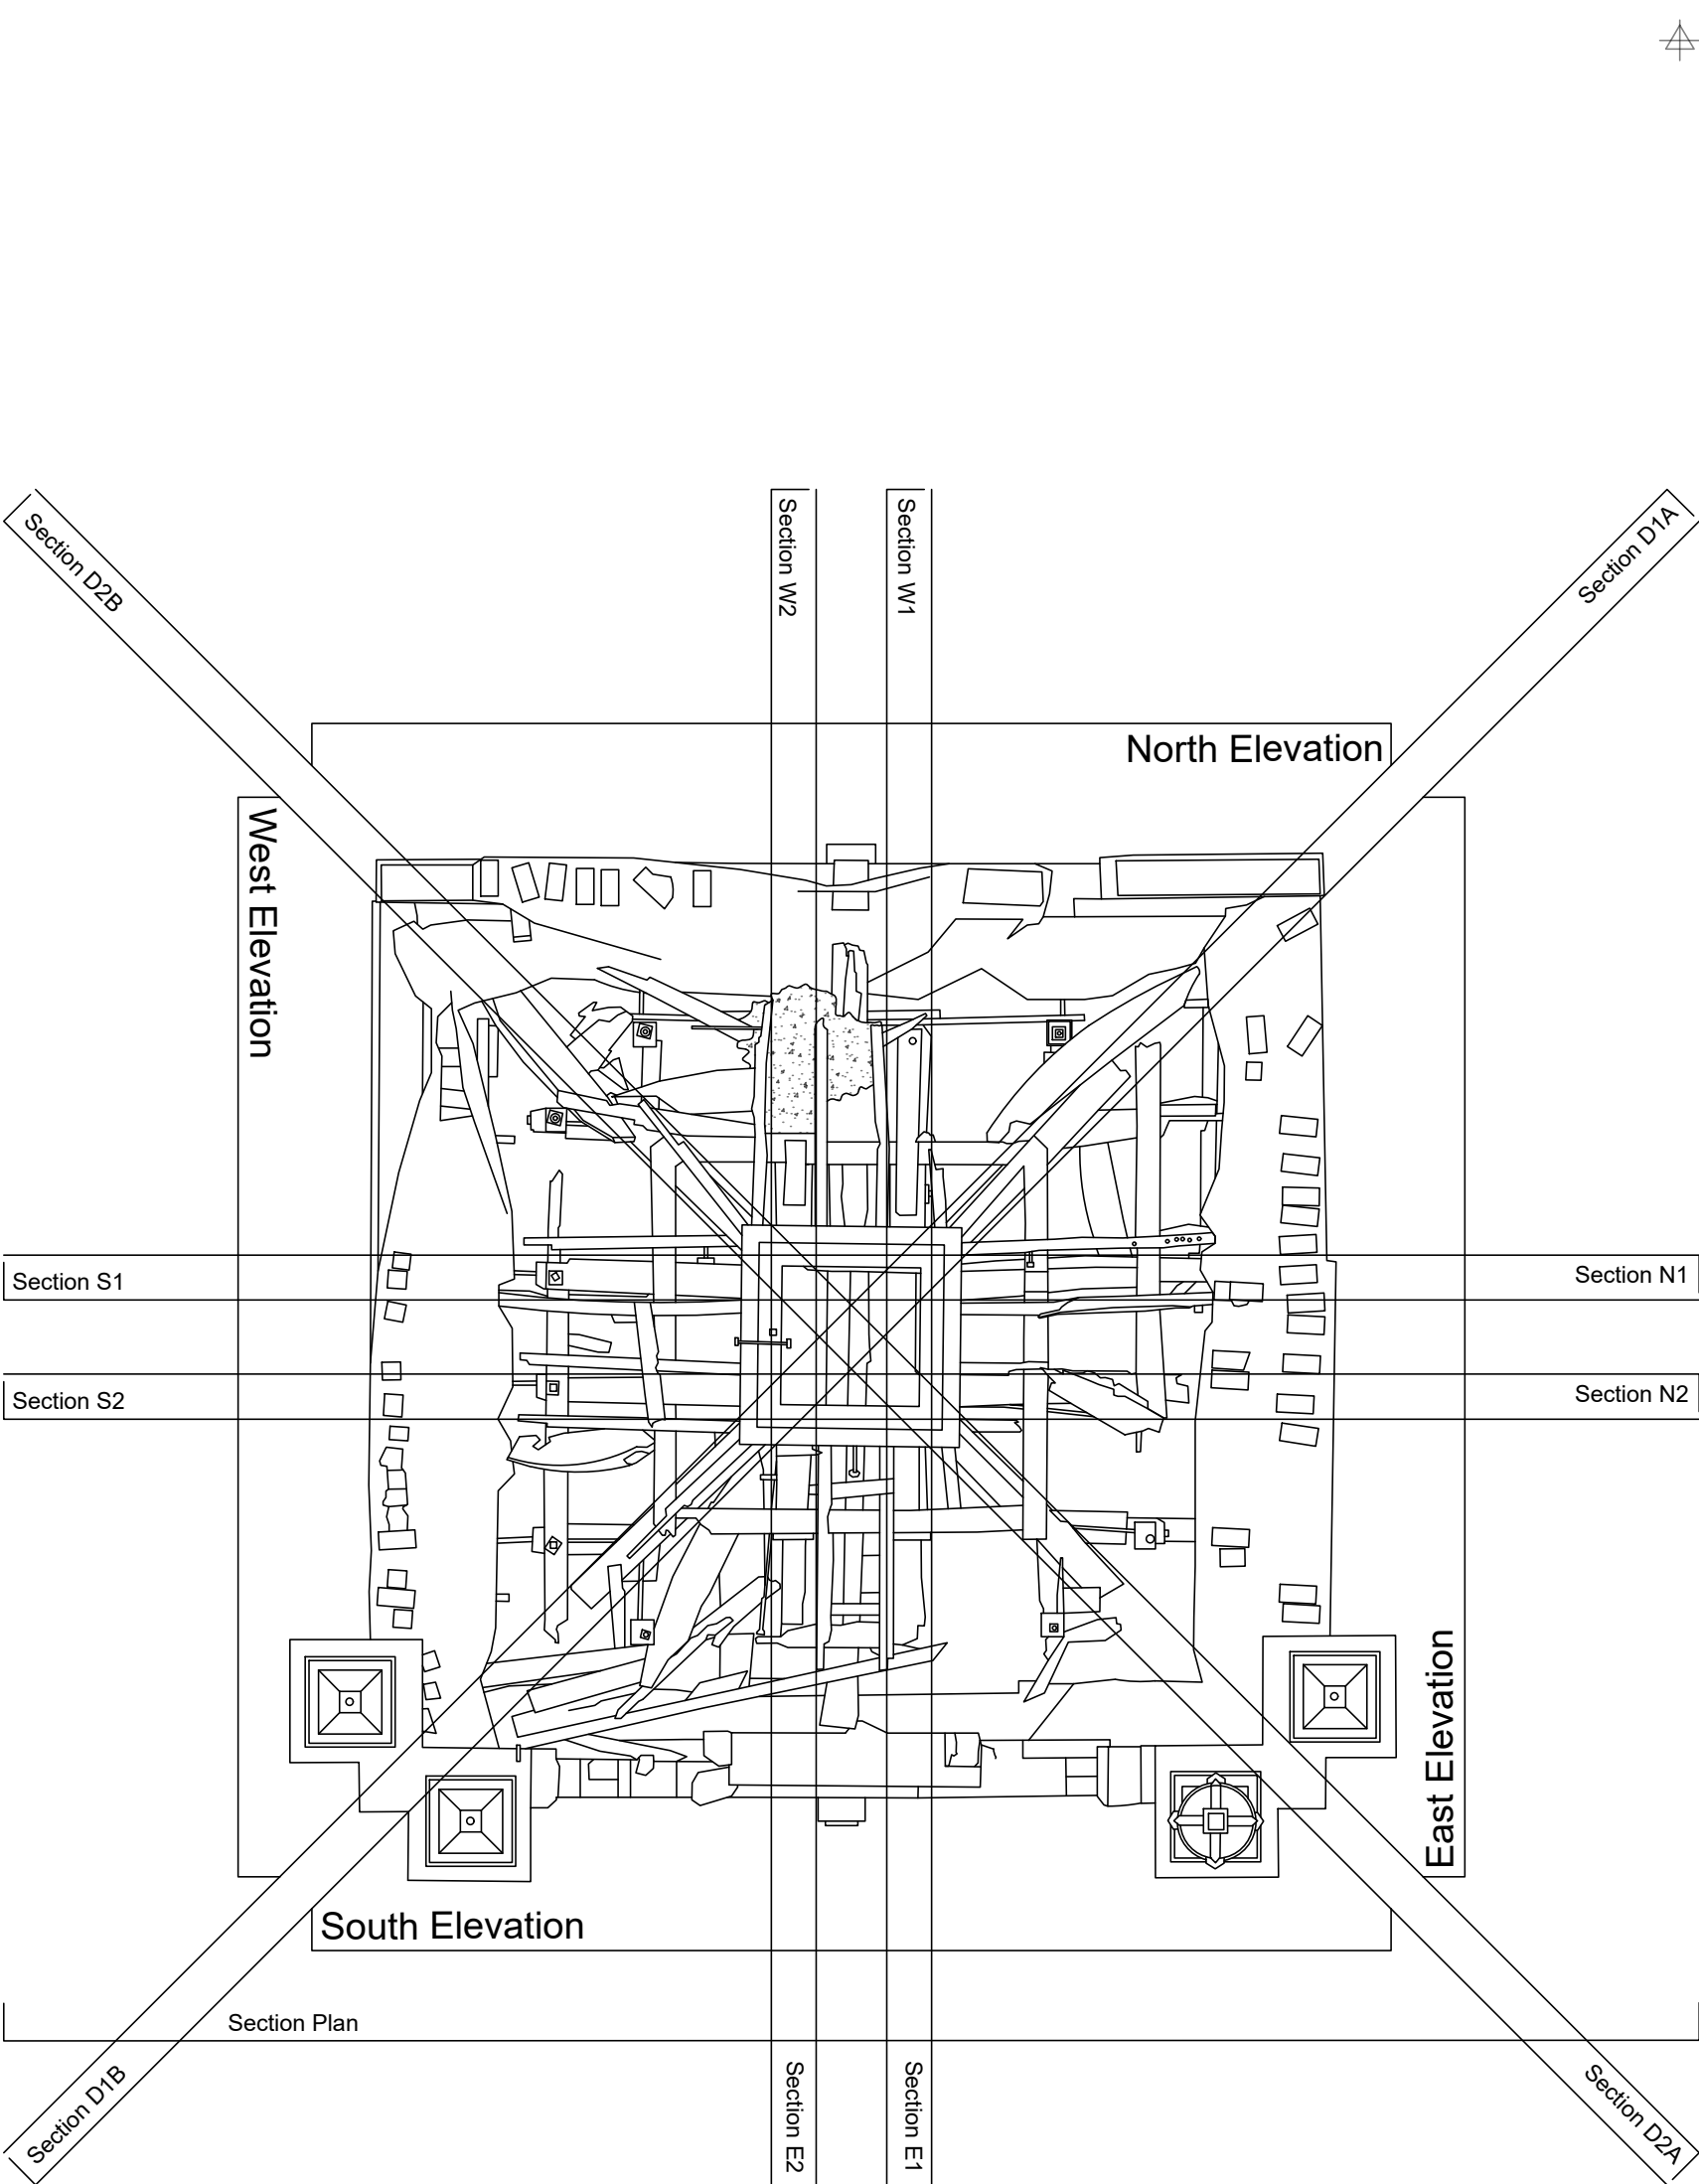


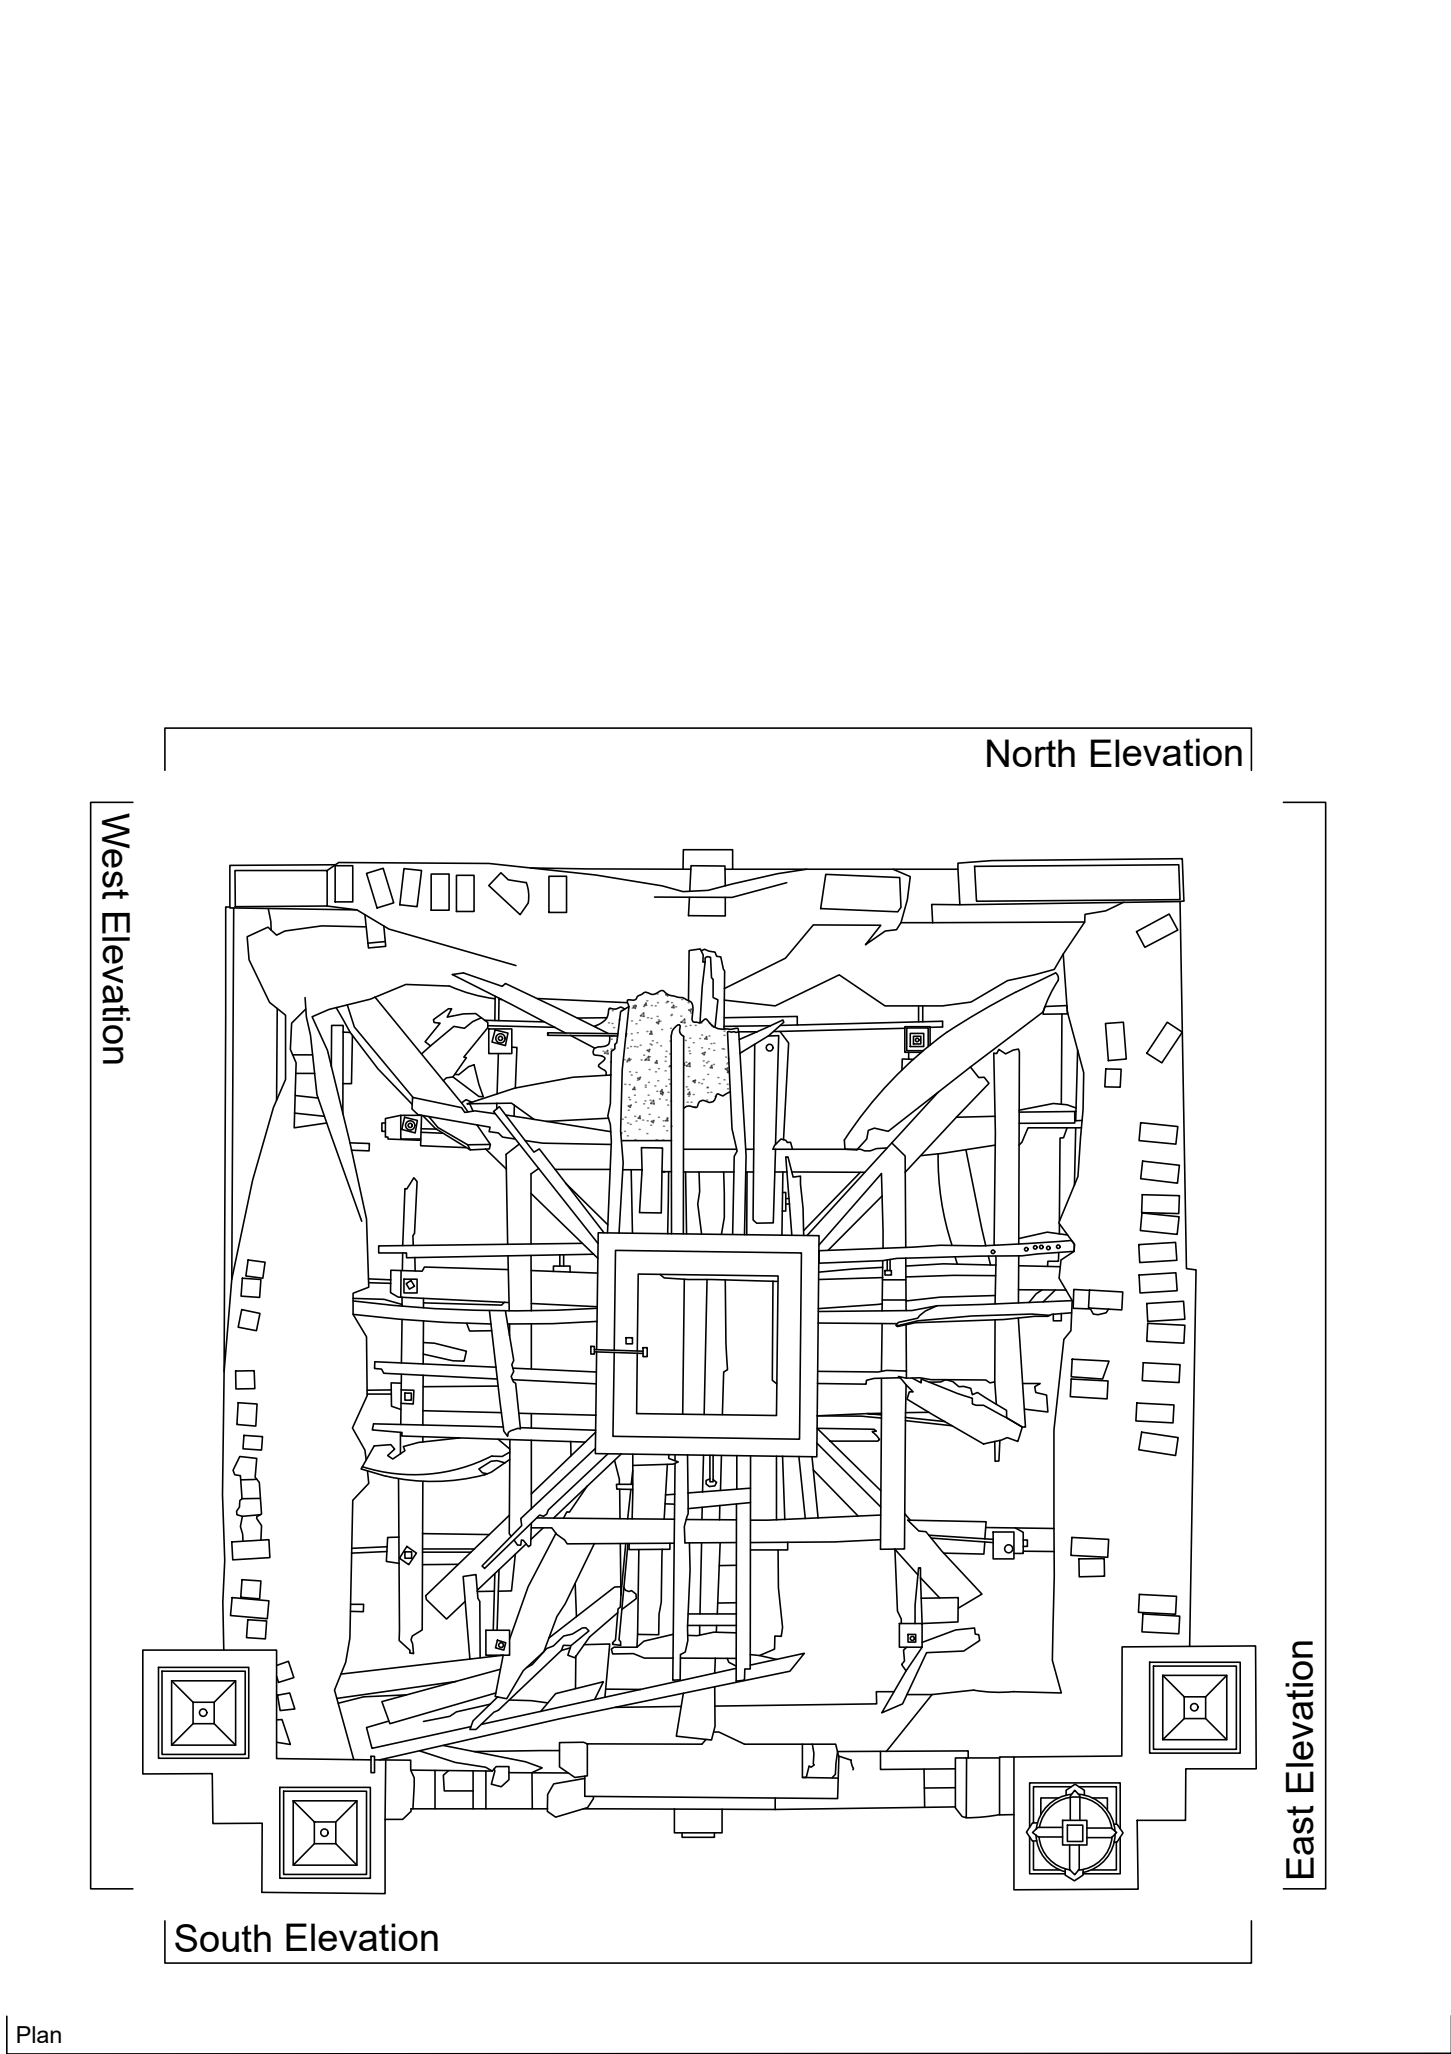

Copyright & Usage Notice
This drawing remains the the property & copyright of Christians Environmental Ltd until payment in full is received.
Any use of this drawing before payment is received unless by prior agreement will be deemed as misuse & will be pursued as necessary.
General Notice
This drawing to be read in conjunction with all other relevant information whether produced by Christians Environmental Ltd or by others. Any inconsistencies to be notified to the company immediately.
DO NOT SCALE FROM THIS DRAWING. ALL DIMENSIONS TO BE CHECKED ON SITE

- KEY:
- A.H. - Arch Height
 - C.H. - Ceiling Height
 - D.H. - Door Height
 - F.L. - Floor Level
 - H.L. - Head Level
 - R.H. - Riser Height
 - S.L. - Sill Level
 - U.S.B. - Under Side of Beam
 - U.S.J. - Under Side of Joist

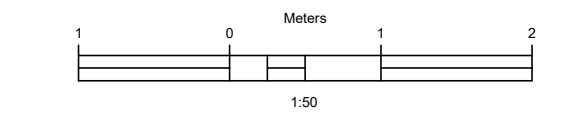

CHRISTIANS

Christians Ltd (Lancashire)
Suite 8 Manor Court | C +44 (0) 1247 708010
Saxebury Hall Road, Blythmore | e info@christiansltd.com
Preston PR3 3JH | w www.christiansltd.com

Client Site Owner		Drawing Title Plans	
Project Bradgate Stables		Date Apr 2025	
Scale 1:50 @ A1		Revision A	
Drawing Number BS-FLOOR-001		Drawn By CEL - AH	