




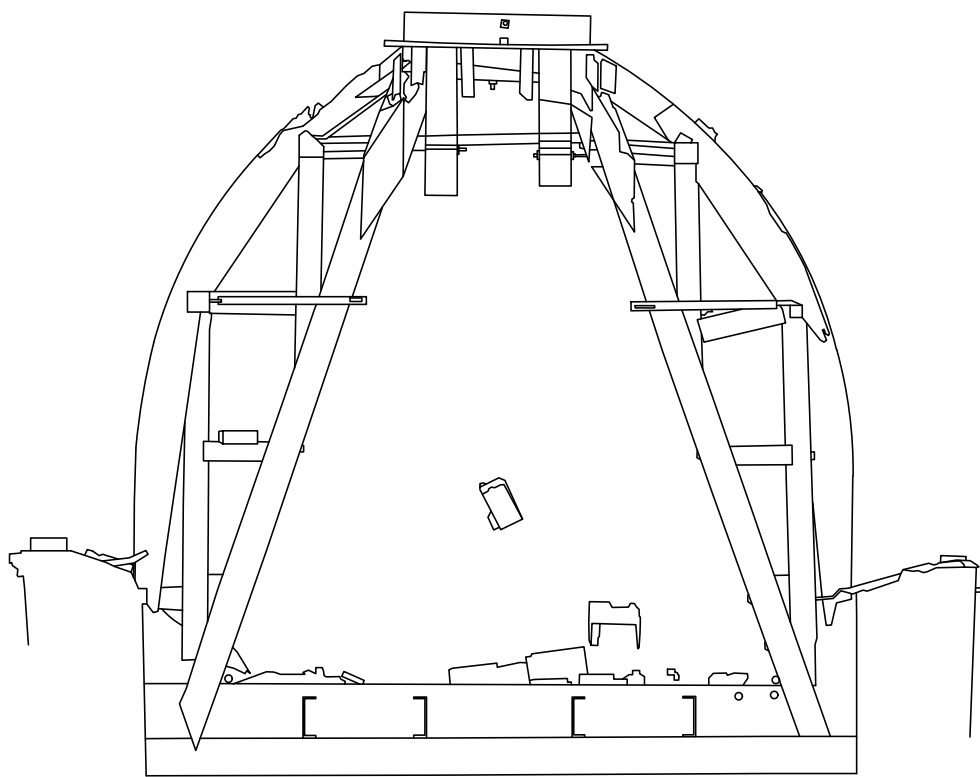


Section N1

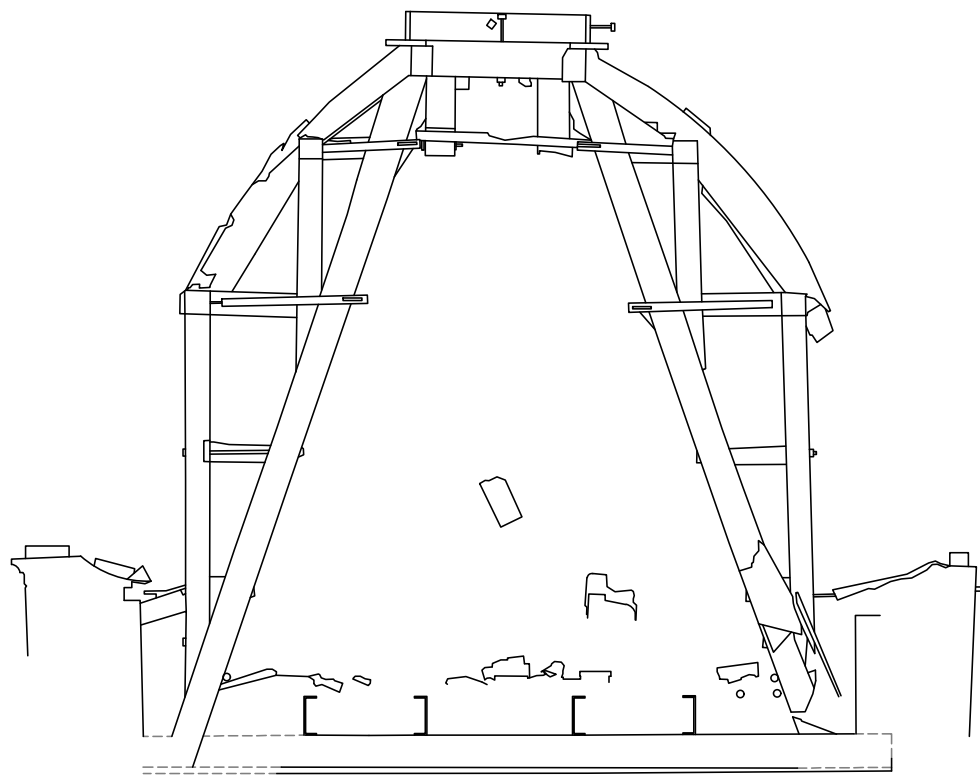

Section N2

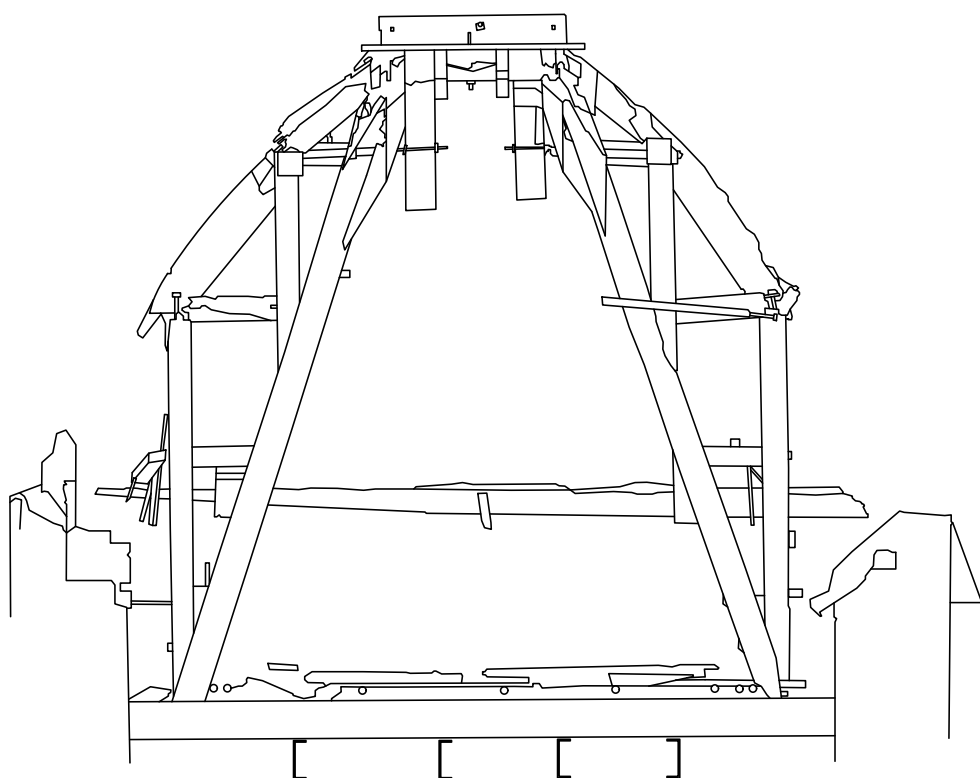


Section E1

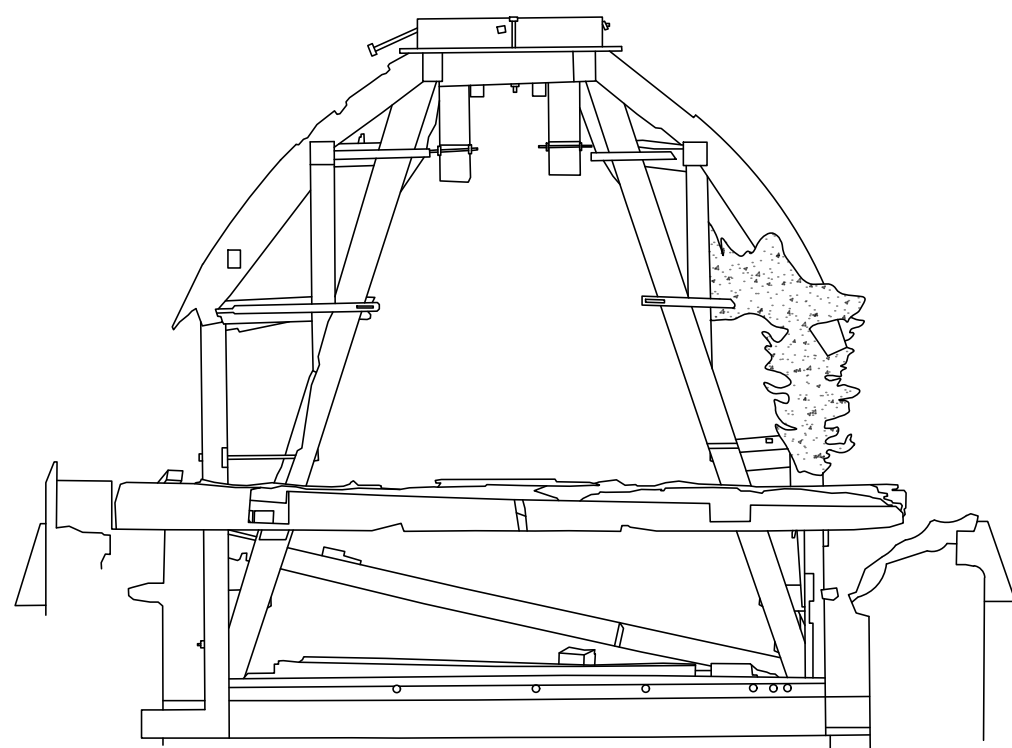

Section E2

Copyright & Usage Notice
This drawing remains the the property & copyright of Christians Environmental Ltd until payment in full is received.
Any use of this drawing before payment is received unless by prior agreement will be deemed as misuse & will be pursued as necessary.
General Notice
This drawing to be read in conjunction with all other relevant information whether produced by Christians Environmental Ltd or by others. Any inconsistencies to be notified to the company immediately.
DO NOT SCALE FROM THIS DRAWING. ALL DIMENSIONS TO BE CHECKED ON SITE

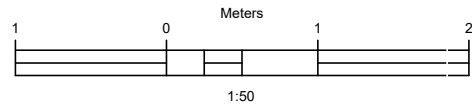

CHRISTIANS

Christians Ltd (Lancashire)
Skelton & Skelton Court | T +44 (0) 1254 750810
Skelton Hall Road, Skipton | E info@christiansltd.com
Preston PR3 3JH | W www.christiansltd.com

Client Site Owner	
Project Bradgate Stables	Drawing Title Sections N1, N2, E1 + E2
Scale 1:50 @ A1	Date Apr 2025
Drawing Number BS-SECT-002	Drawn By CEL - AH
	Revision A