




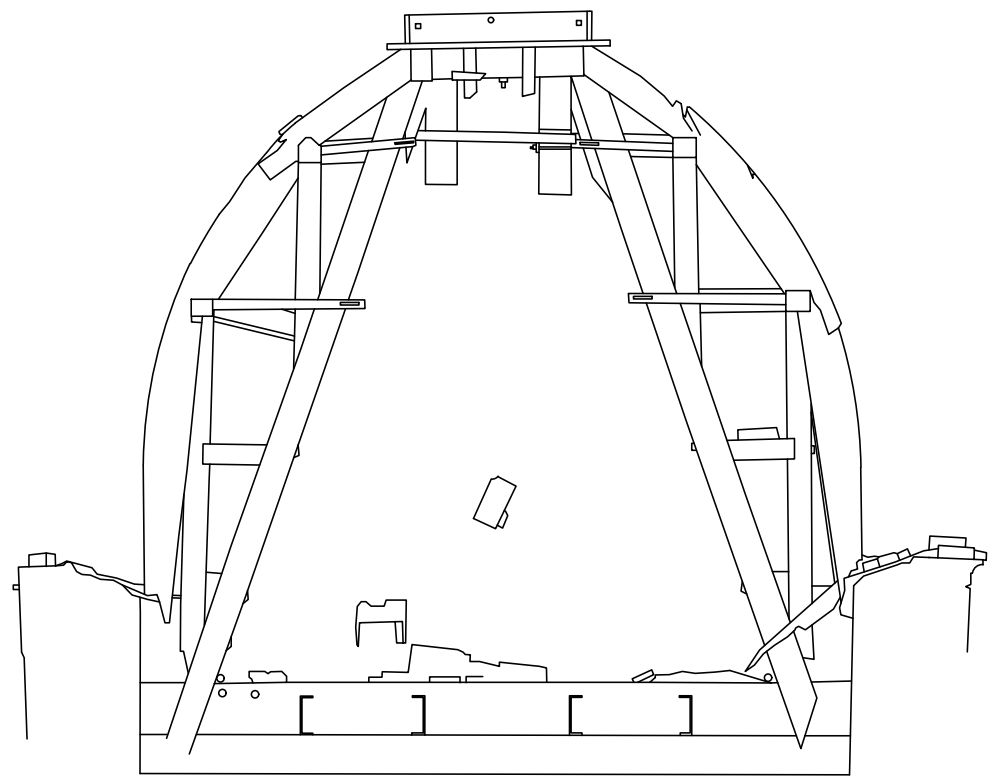


Section S1

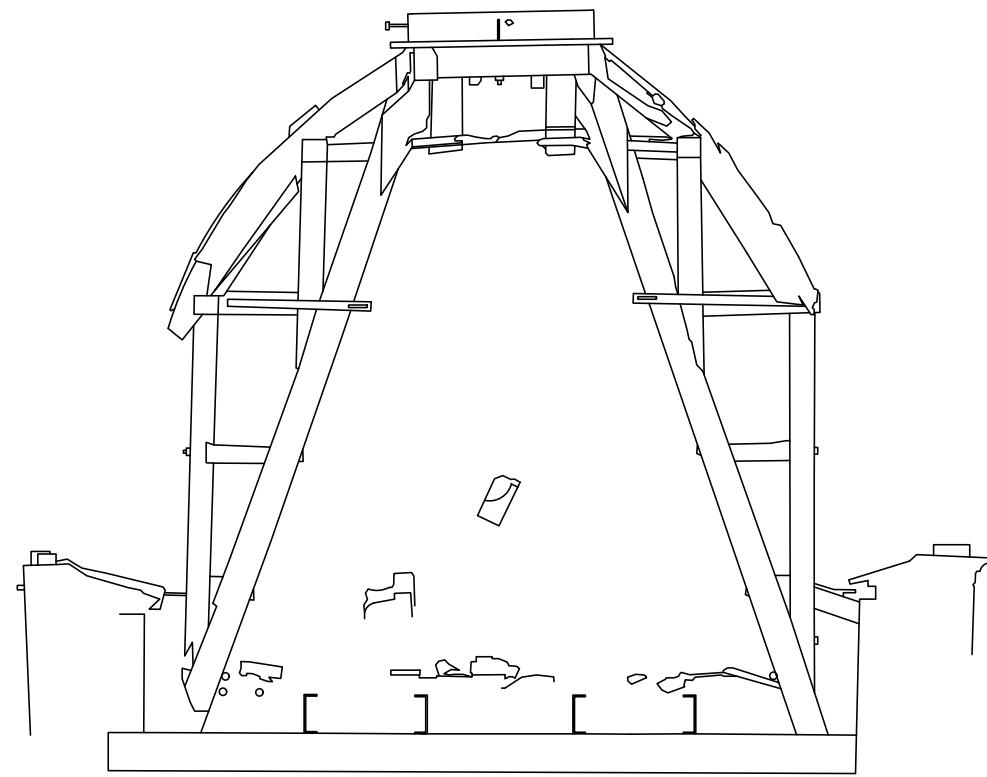

Section S2

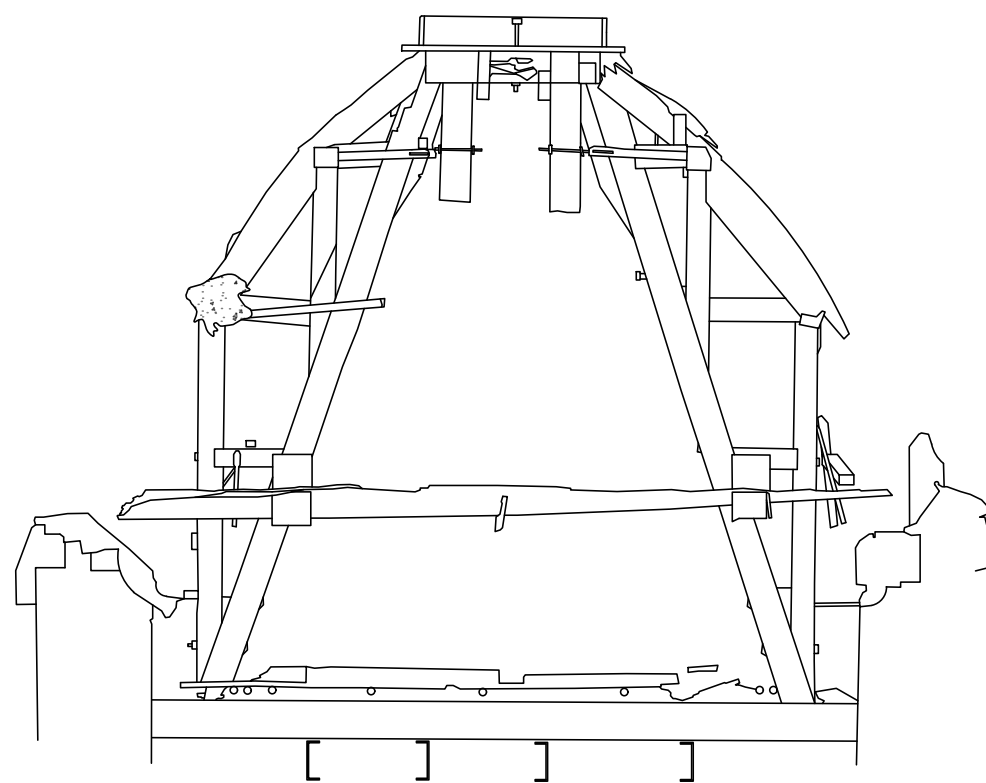


Section W1

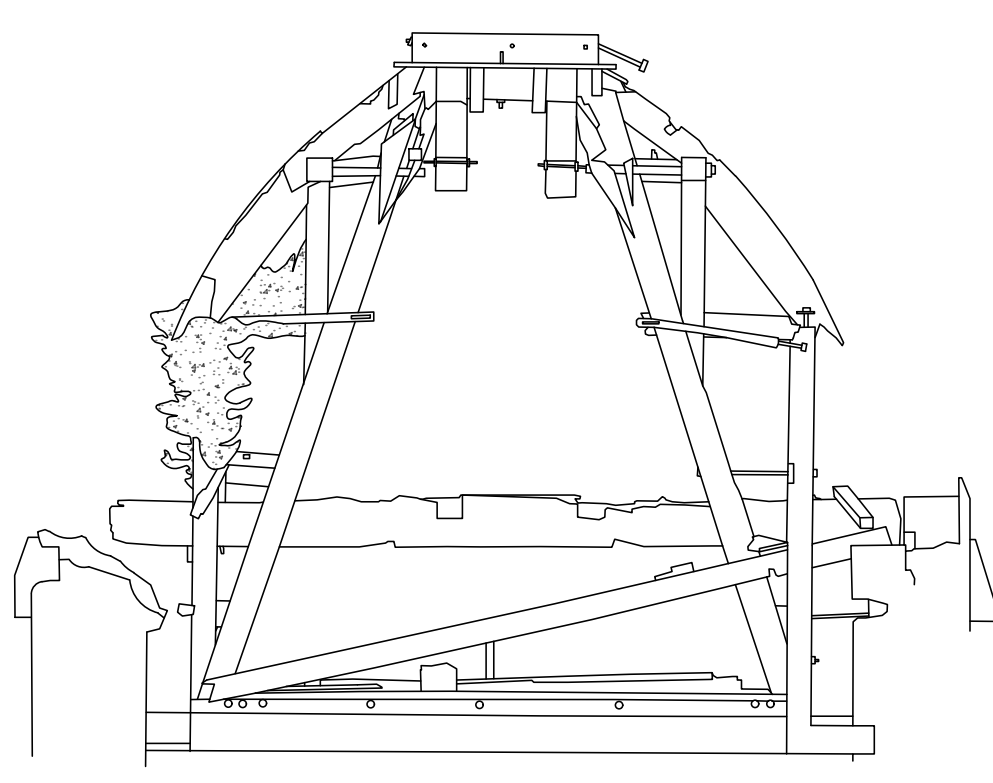

Section W2

Copyright & Usage Notice
This drawing remains the the property & copyright of Christians Environmental Ltd until payment in full is received.
Any use of this drawing before payment is received unless by prior agreement will be deemed as misuse & will be pursued as necessary.
General Notice
This drawing to be read in conjunction with all other relevant information whether produced by Christians Environmental Ltd or by others. Any inconsistencies to be notified to the company immediately.
DO NOT SCALE FROM THIS DRAWING ALL DIMENSIONS TO BE CHECKED ON SITE

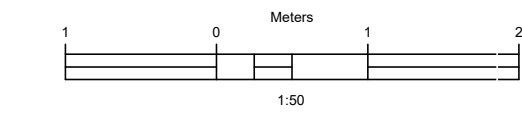

CHRISTIANS

Christians Ltd (Lancashire) Salem & Manor Court T +44 (0) 1254 759810 Skelton Hill Road, Skipton E info@christiansltd.com Preston PR3 3JH W www.christiansltd.com		
Client Site Owner	Drawing Title Sections S1, S2, W1 + W2	
Project Bradgate Stables	Date Apr 2025	Revision A
Scale 1:50 @ A1	Drawn By CEL - AH	
Drawing Number BS-SECT-003		