


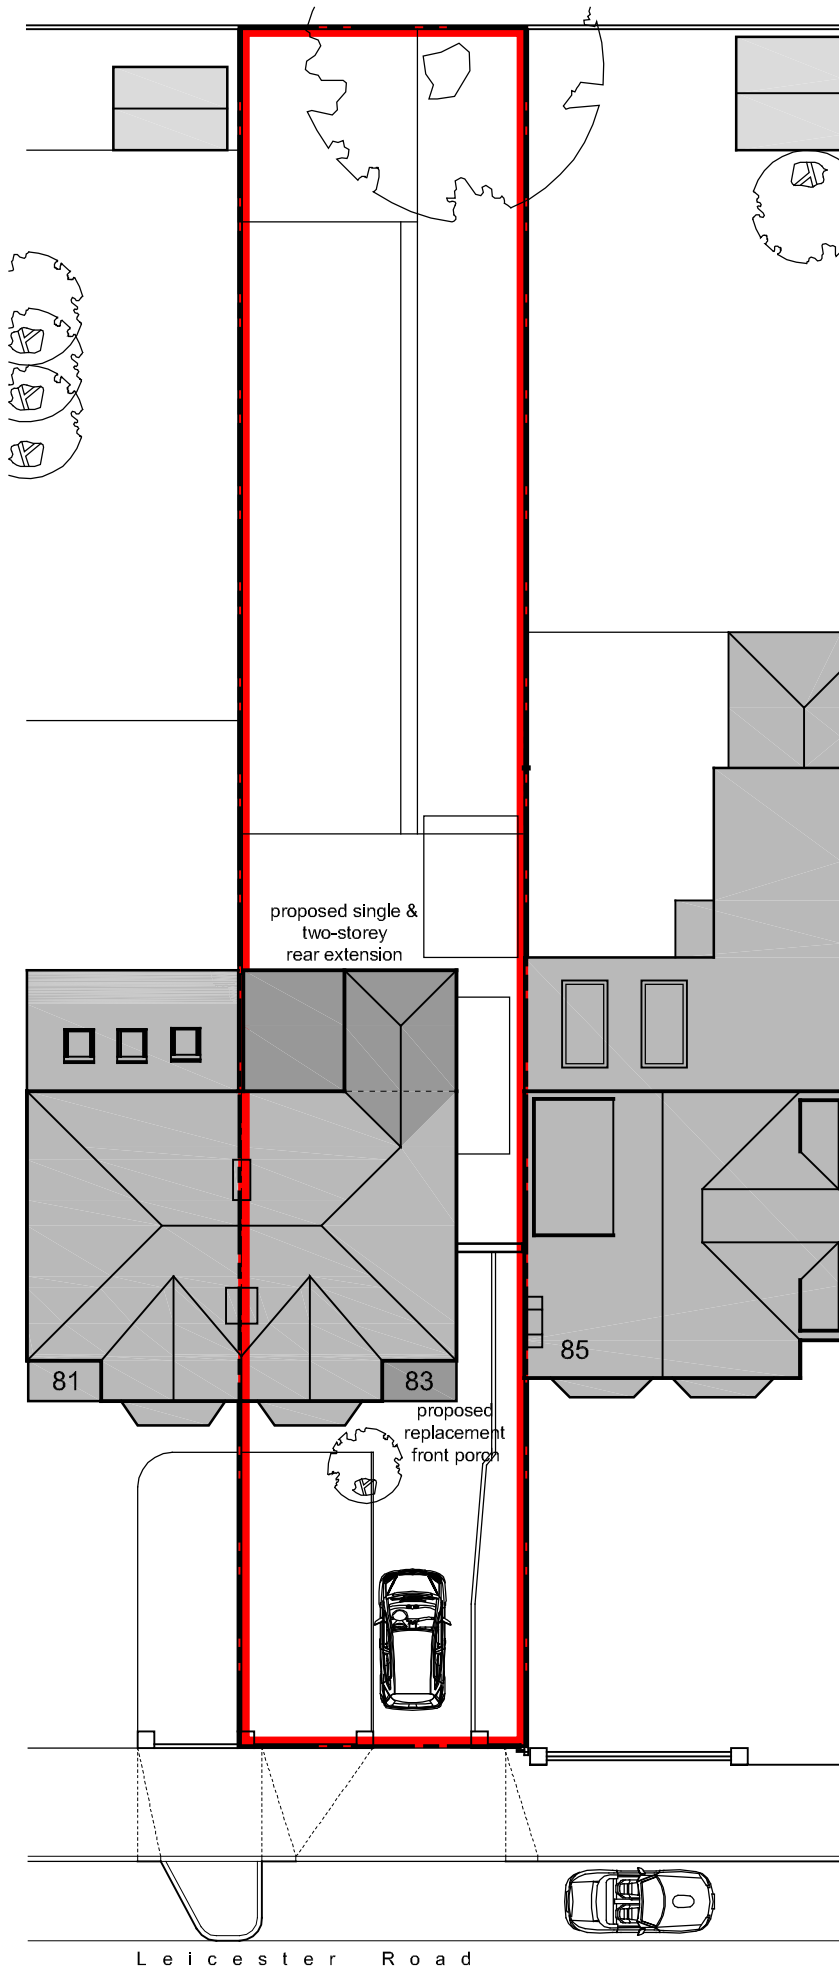

Do not scale from this drawing other than for planning purposes.

Contractor to check all dimensions prior to commencement on site and notify the architect of any errors, omissions or discrepancies.


The Architect retains copyright of this drawing, no copies or alterations may be made without their permission.

PLANNING


Alterations and Extensions
83 Leicester Road, Groby
for Mr & Mrs Webster

Proposed Site Block Plan

project no.	drg. no.	rev.
W10	(90)01	--
scale	date	© ref
1:200 @A4	Dec' 2024	jem

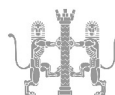

Johnathan Monk Chartered Architect
BA(hons)Arch, DipArch, PGDip Arch, RIBA ARB
t: 07841 453420 | e: johnathanmonk@nighnet

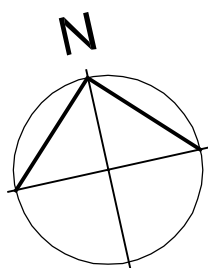

1:200

