


Do not scale from this drawing other than for planning purposes.

Contractor to check all dimensions prior to commencement on site and notify the architect of any errors, omissions or discrepancies.

The Architect retains copyright of this drawing, no copies or alterations may be made without their permission.

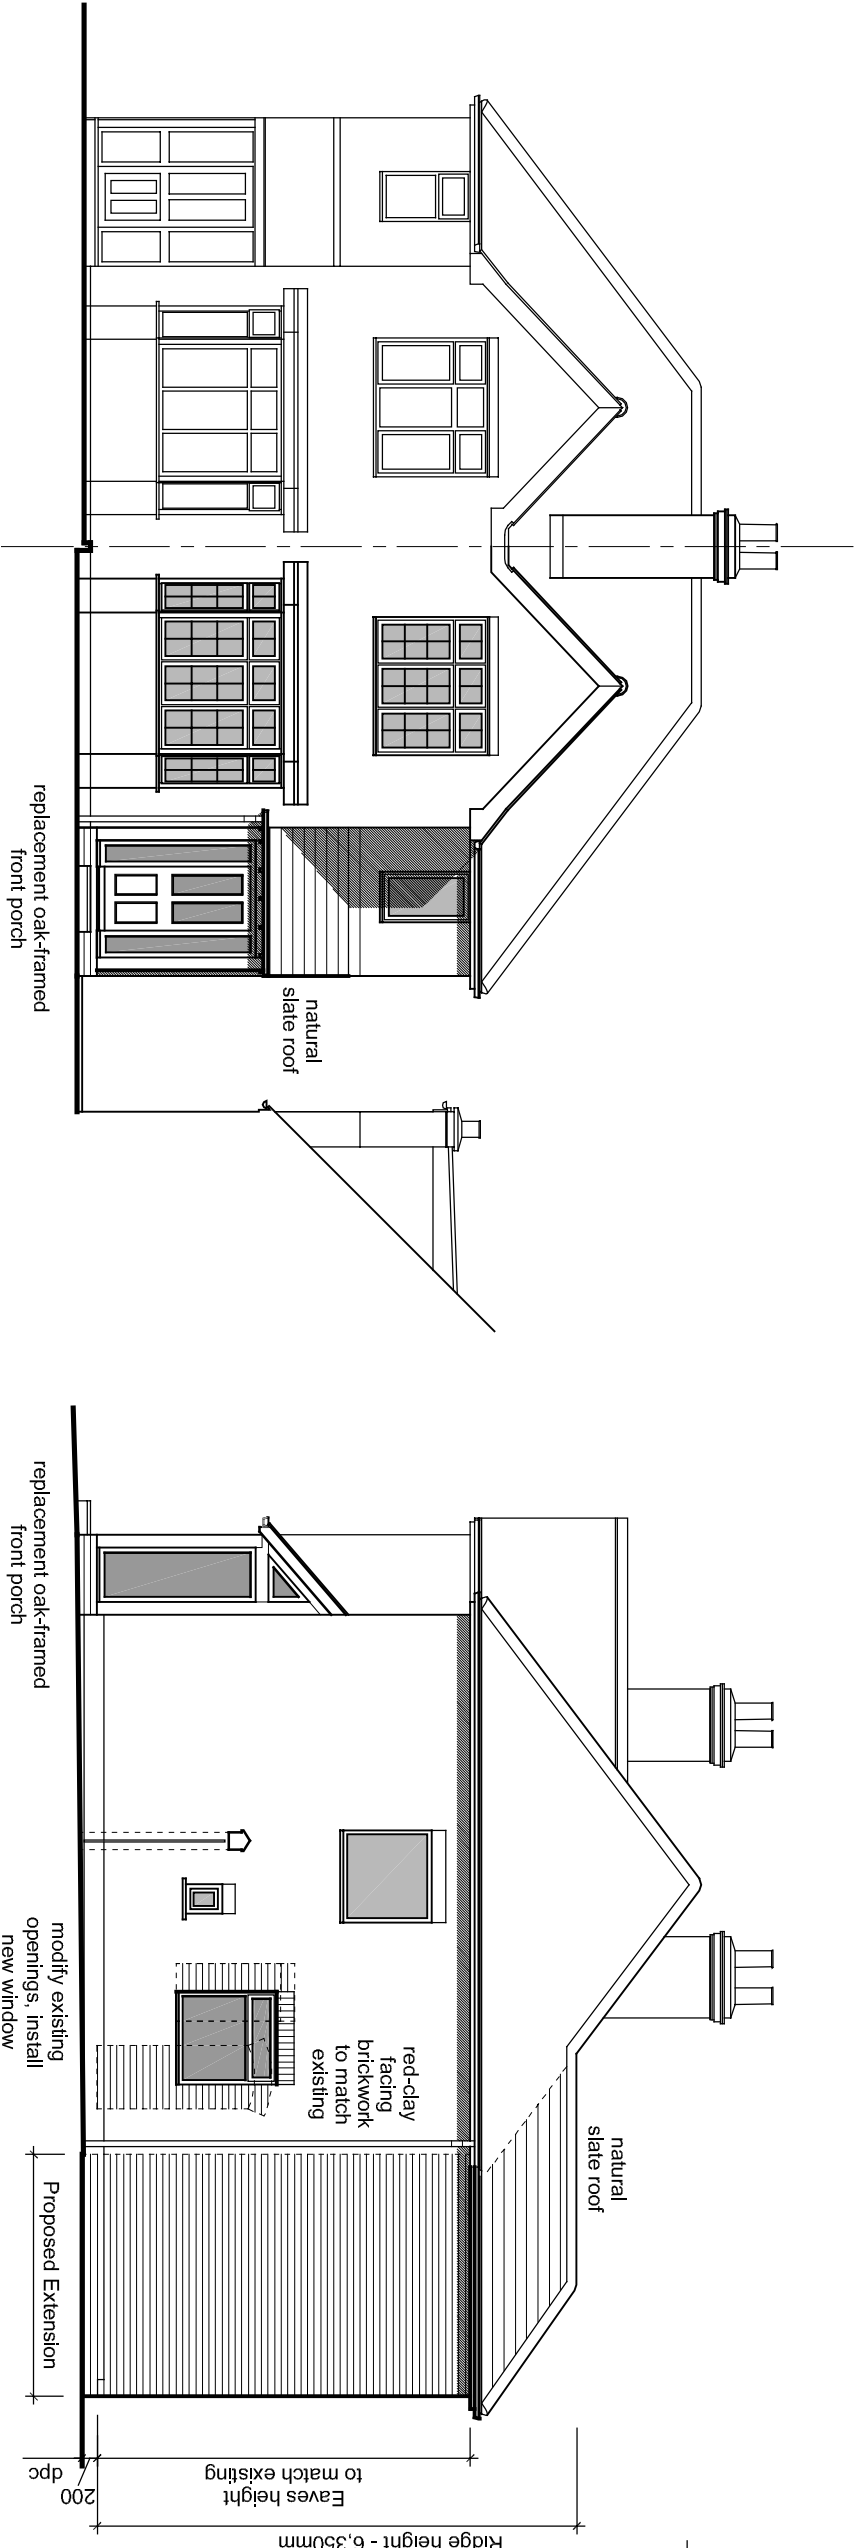

Front

Side

Rear

PLANNING			
Alterations and Extensions 83 Leicester Road, Groby for Mr & Mrs Webster			
Proposed Elevations			
project no.	dra. no.	rev.	
W10	(PL)03	--	
scale	date	by	ref
1:100 @A3	Dec 2024	jem	
Jonathan Monk Chartered Architect 84/85 Leicestershire, Leicester, LE1 5AB t: 01533 654100 e: jonathan.monk@jmonk.co.uk			